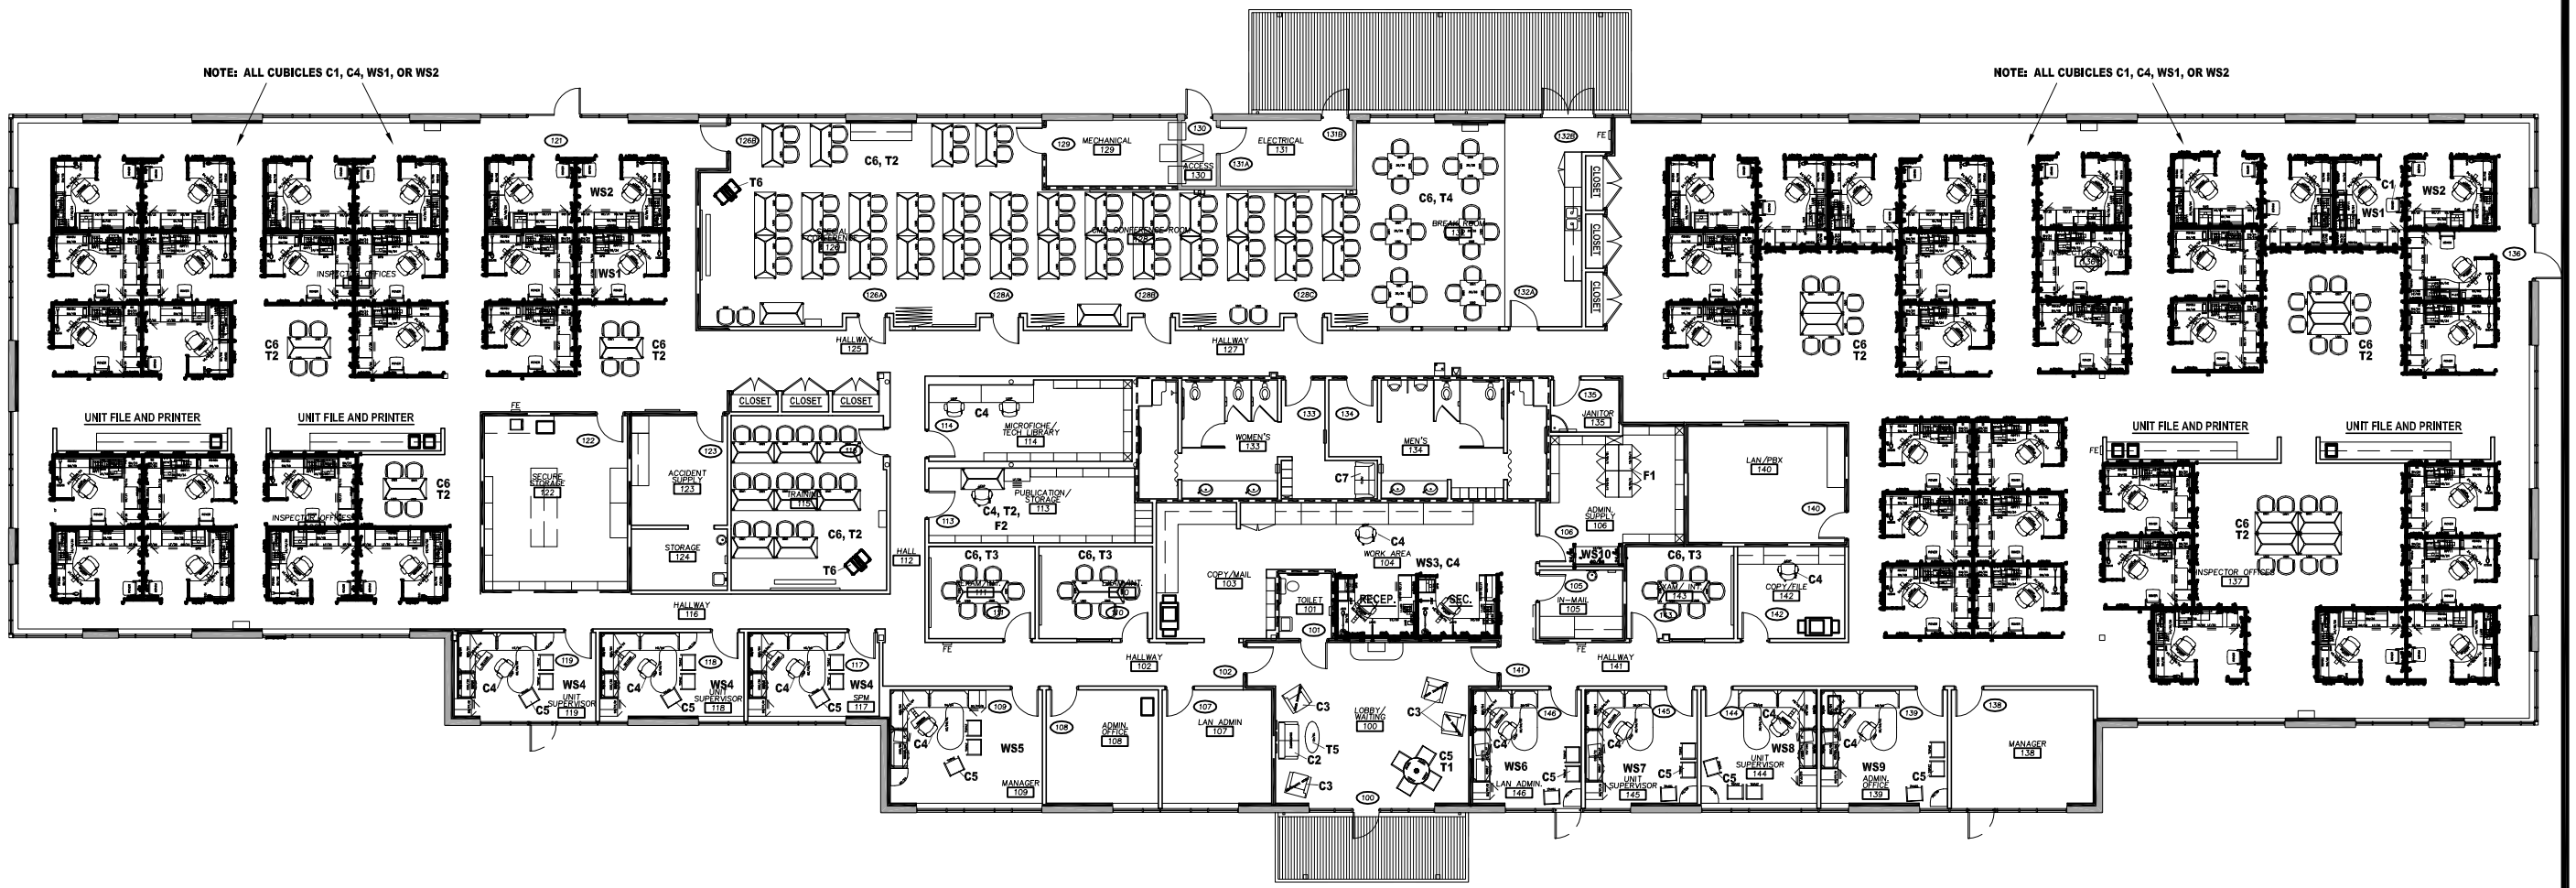

	NON-POWERED FRAME-HEIGHT/WIDTH
	POWERED FRAME-HEIGHT/WIDTH
1	RECEPTACLE – LINE 1
2	RECEPTACLE – LINE 2
3	RECEPTACLE – LINE 3
4	RECEPTACLE – LINE 4
BPI	BASE POWER IN-LOCATION TBD
	L-JUNCTION
	T-JUNCTION

	C-LEG
LF/30	LATERAL FILE – WIDTH UNDER-WORKSURFACE
	KEYBOARD ARM
DPD	PELICAN DRAWER
ST/66	STORAGE TOWER-DRAWERS COAT STORAGE

SH/48	SHELF/WIDTH
GH/48	BINDER BIN/WIDTH
	IOS LAMP
RS48U	ACCESSORY RAIL/WIDTH
OT14	IN/OUT TRAYS
RPT11	PAPER MANAGEMENT
BHR	BINDER HOLDER
TAR	RECESSED TASK LIGHT
WB	WHITEBOARD TILE

NOTES:
1) IN-LINE JUNCTIONS BETWEEN ALL ADJACENT PANELS.
2) ONE OF EACH RECEPTACLE LINE PER STATION.

Floor Plan N.T.S. **A1**

GouldEvans

©2002 Gould Evans Associates, L.C.
1000 South Main Street • Suite 100
Salt Lake City, Utah 84101
Voice 801 532-6100
Fax 801 532-6102
www.gouldevans.com

kansas city • lawrence • phoenix
salt lake city • san antonio • tampa

Interior Finishes

FAA / FSDO HILLSBORO Interior Furn. Specification

REVISION	DATE
△	

Project no:	0903.1600
Date:	28 June 2004
Sheet:	of

Floor Plan
IF101

Bid Package Document