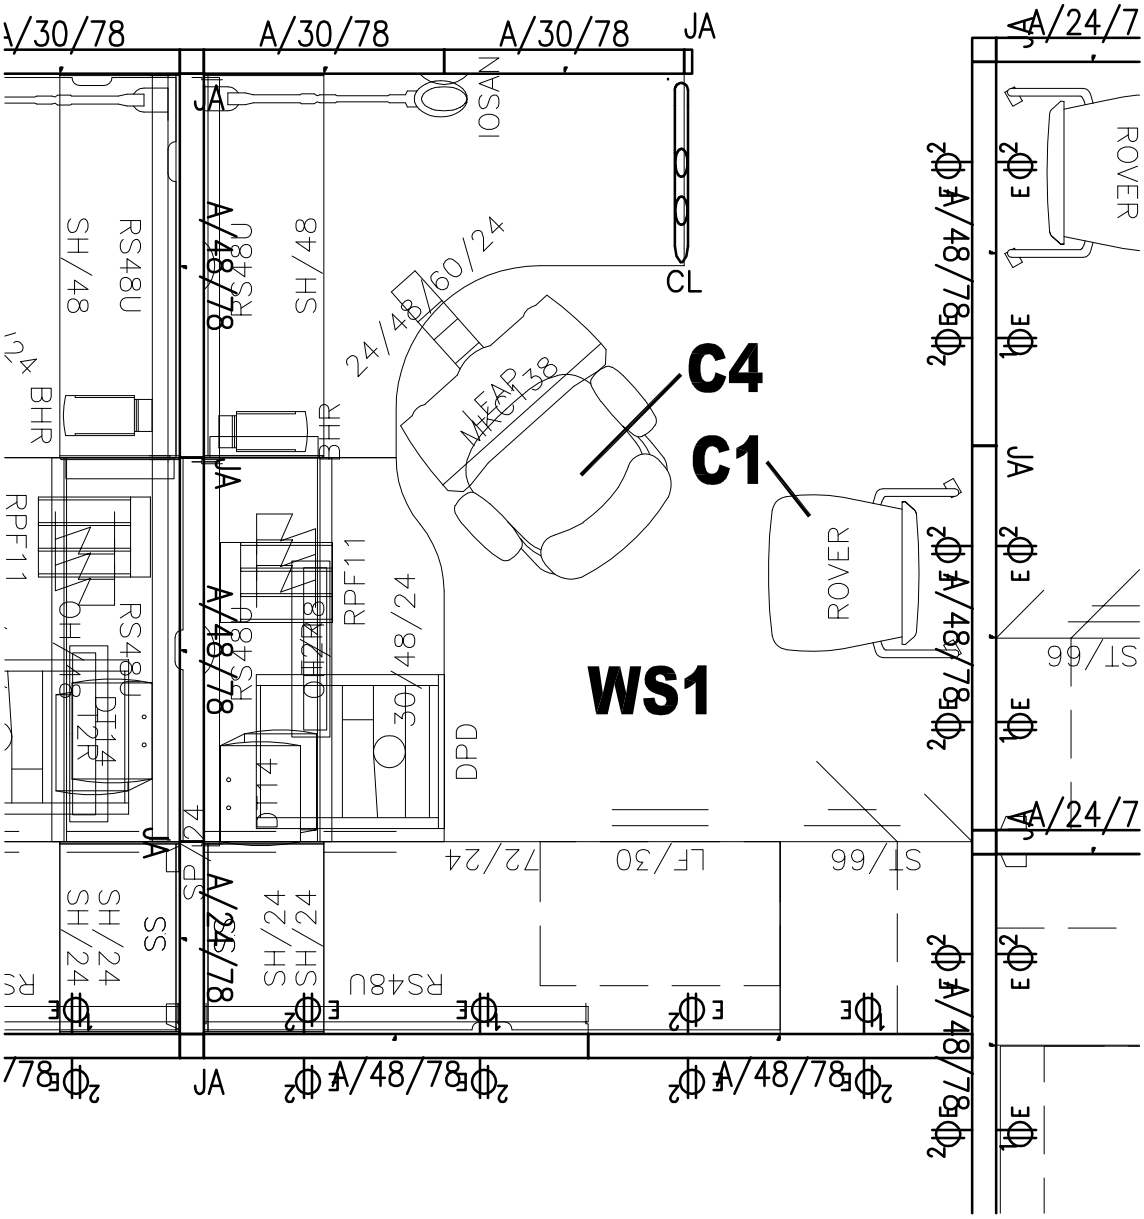

REF: A1/IF101
REF:

SCALE: 1/2" = 1'-0"

GouldEvans
©2003 Gould Evans Associates, L.C.
1000 South Main Street • Suite 100
Salt Lake City, Utah 84101
Voice 801.532.6100
Fax 801.532.6102
www.gouldevans.com
kansas city • lawrence • phoenix
salt lake city • san antonio • tampa

FAA / FSDO HILLSBORO

Interior Furnishing Specification

Drawn CG	Checked KM
Project no.	0903.1600
Date	06.28.04

WS-1

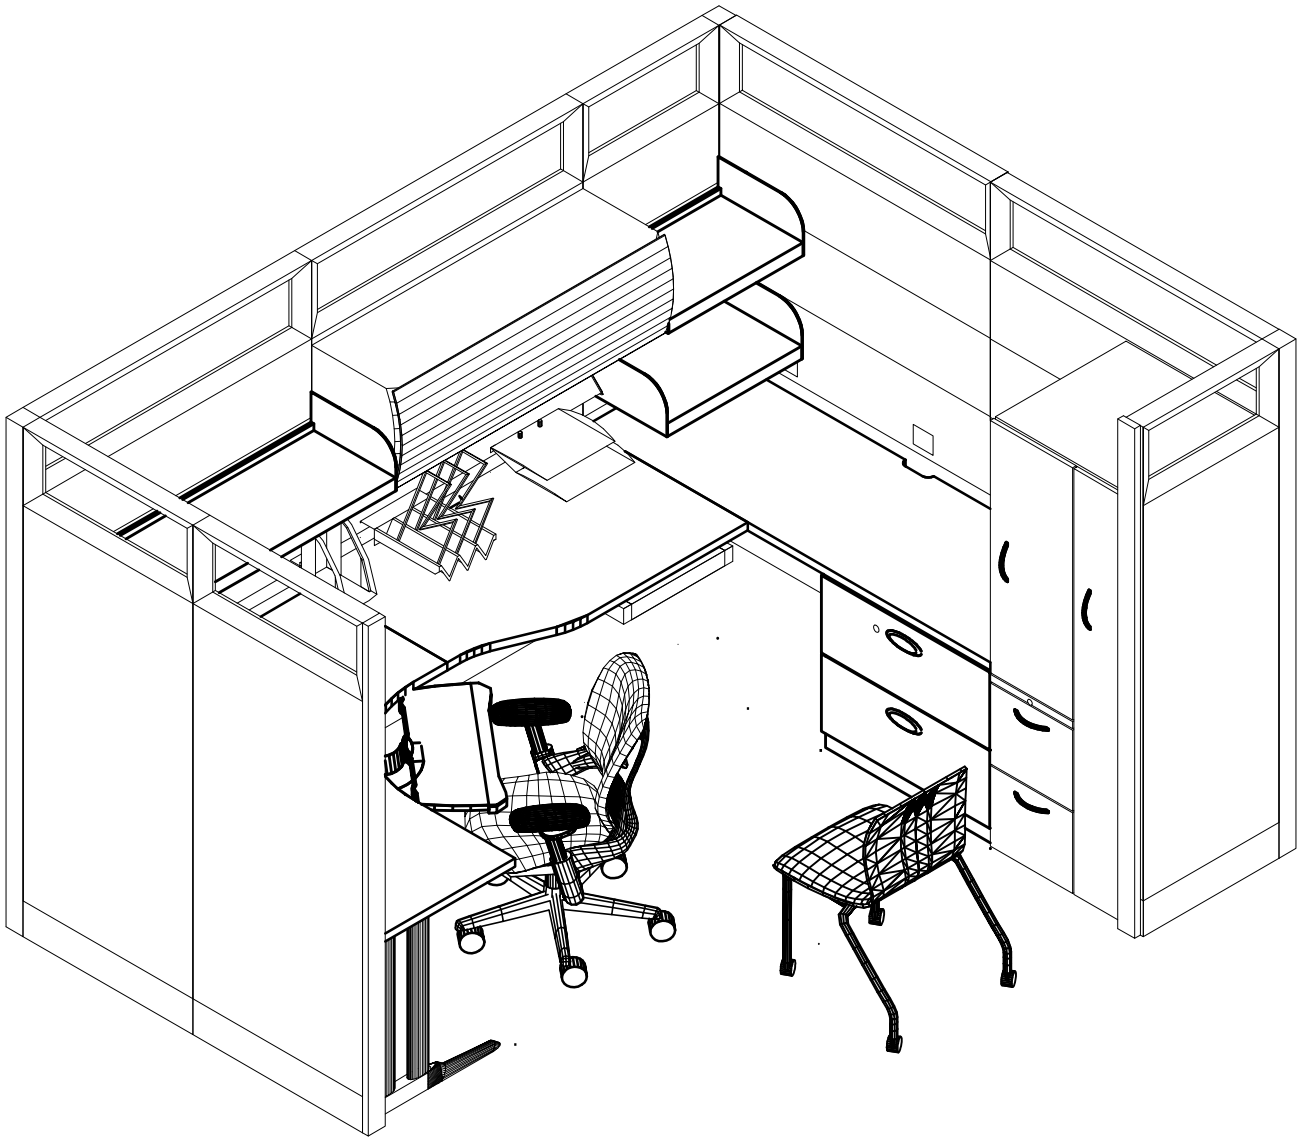

REF: Typical Isometric View of WS1

REF:

SCALE: N.T.S.

GouldEvans
©2003 Gould Evans Associates, L.C.
1000 South Main Street • Suite 100
Salt Lake City, Utah 84101
Voice 801.532.6100
Fax 801.532.6102
www.gouldevans.com
kansas city • lawrence • phoenix
salt lake city • san antonio • tampa

FAA / FSDO HILLSBORO

Interior Furnishing Specification

Drawn CG	Checked KM
Project no.	0903.1600
Date	06.28.04

WS-1.A

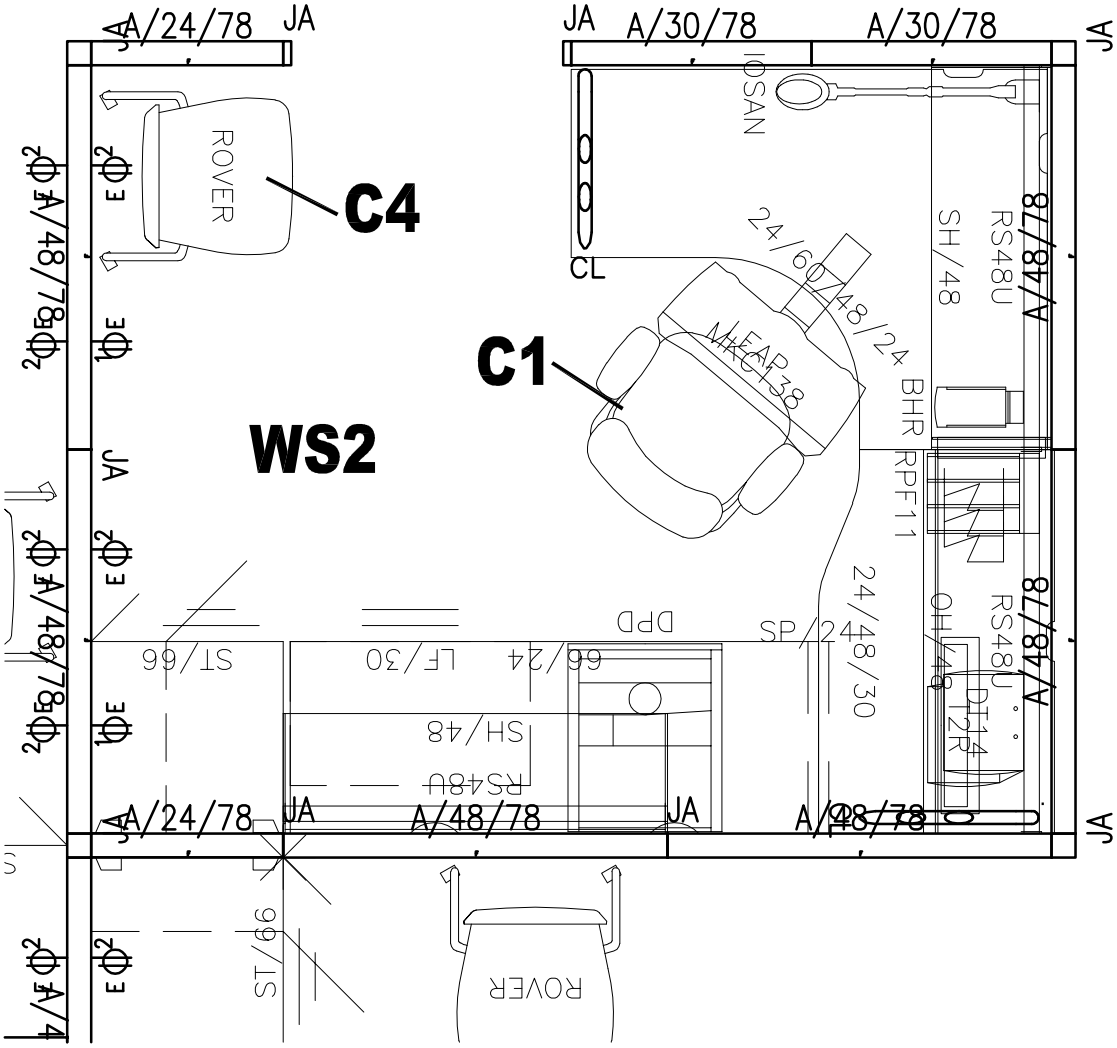

REF: A1/IF101
REF:

SCALE: 1/2" = 1'-0"

GouldEvans
©2003 Gould Evans Associates, L.C.
1000 South Main Street • Suite 100
Salt Lake City, Utah 84101
Voice 801.532.6100
Fax 801.532.6102
www.gouldevans.com
kansas city • lawrence • phoenix
salt lake city • san antonio • tampa

FAA / FSDO HILLSBORO

Interior Furnishing Specification

Drawn CG	Checked KM
Project no.	0903.1600
Date	06.28.04

WS-2

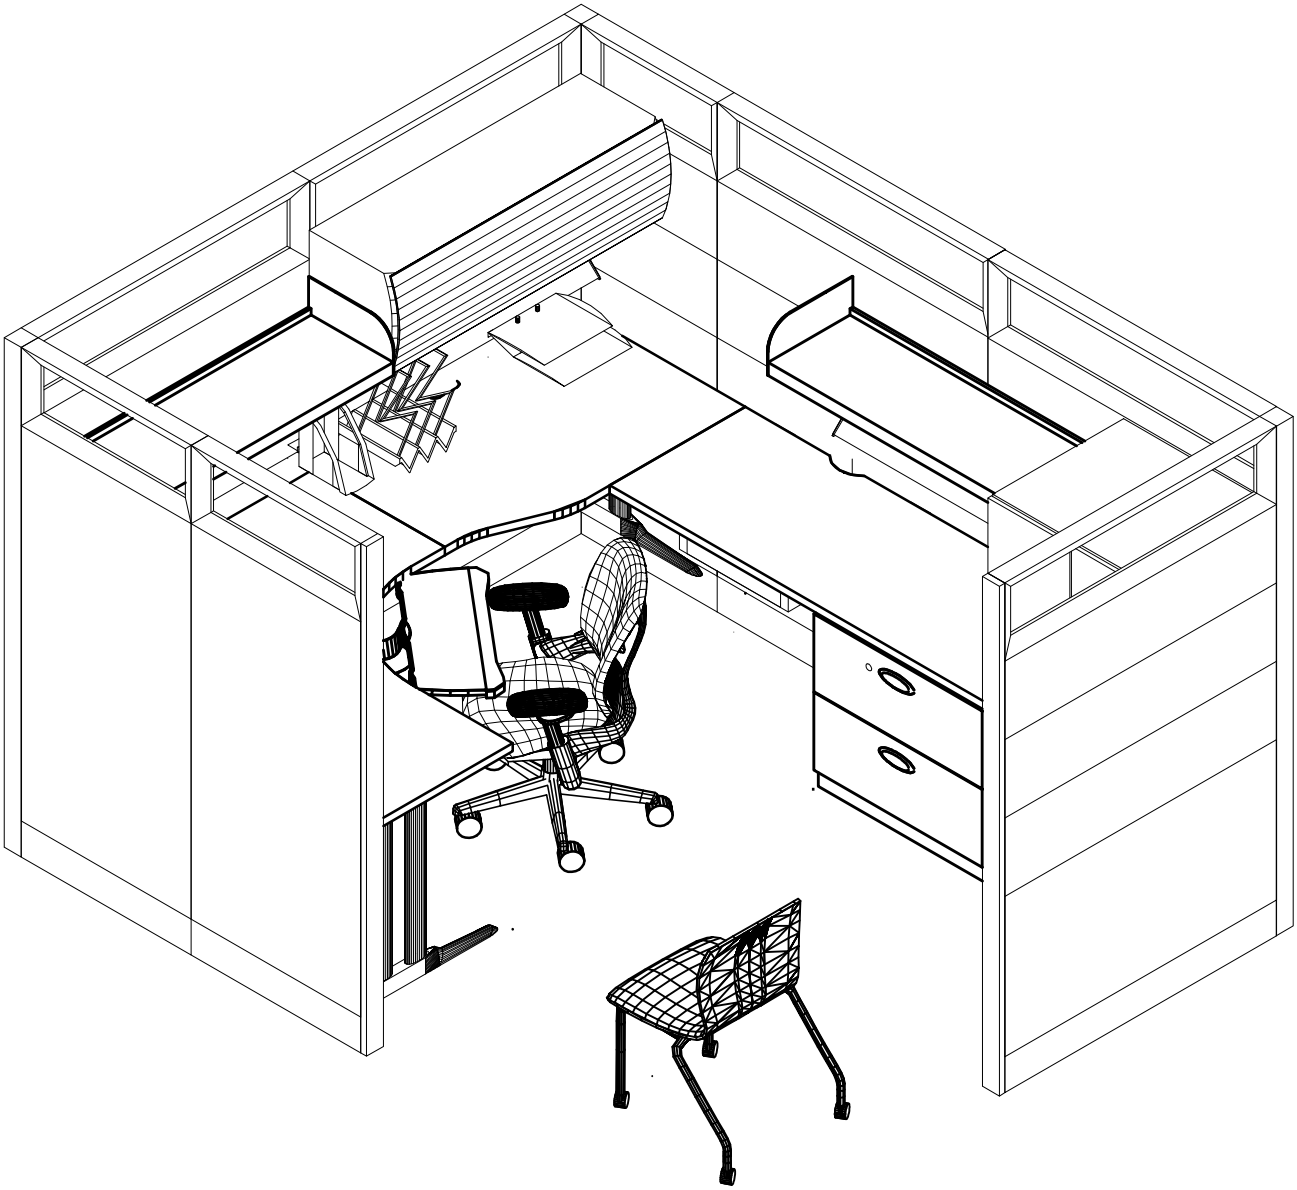

REF: Typical Isometric View of WS2

REF:

SCALE: N.T.S.

GouldEvans
©2003 Gould Evans Associates, L.C.
1000 South Main Street • Suite 100
Salt Lake City, Utah 84101
Voice 801.532.6100
Fax 801.532.6102
www.gouldevans.com
kansas city • lawrence • phoenix
salt lake city • san antonio • tampa

FAA / FSDO HILLSBORO

Interior Furnishing Specification

Drawn CG	Checked KM
Project no.	0903.1600
Date	06.28.04

WS-2.A

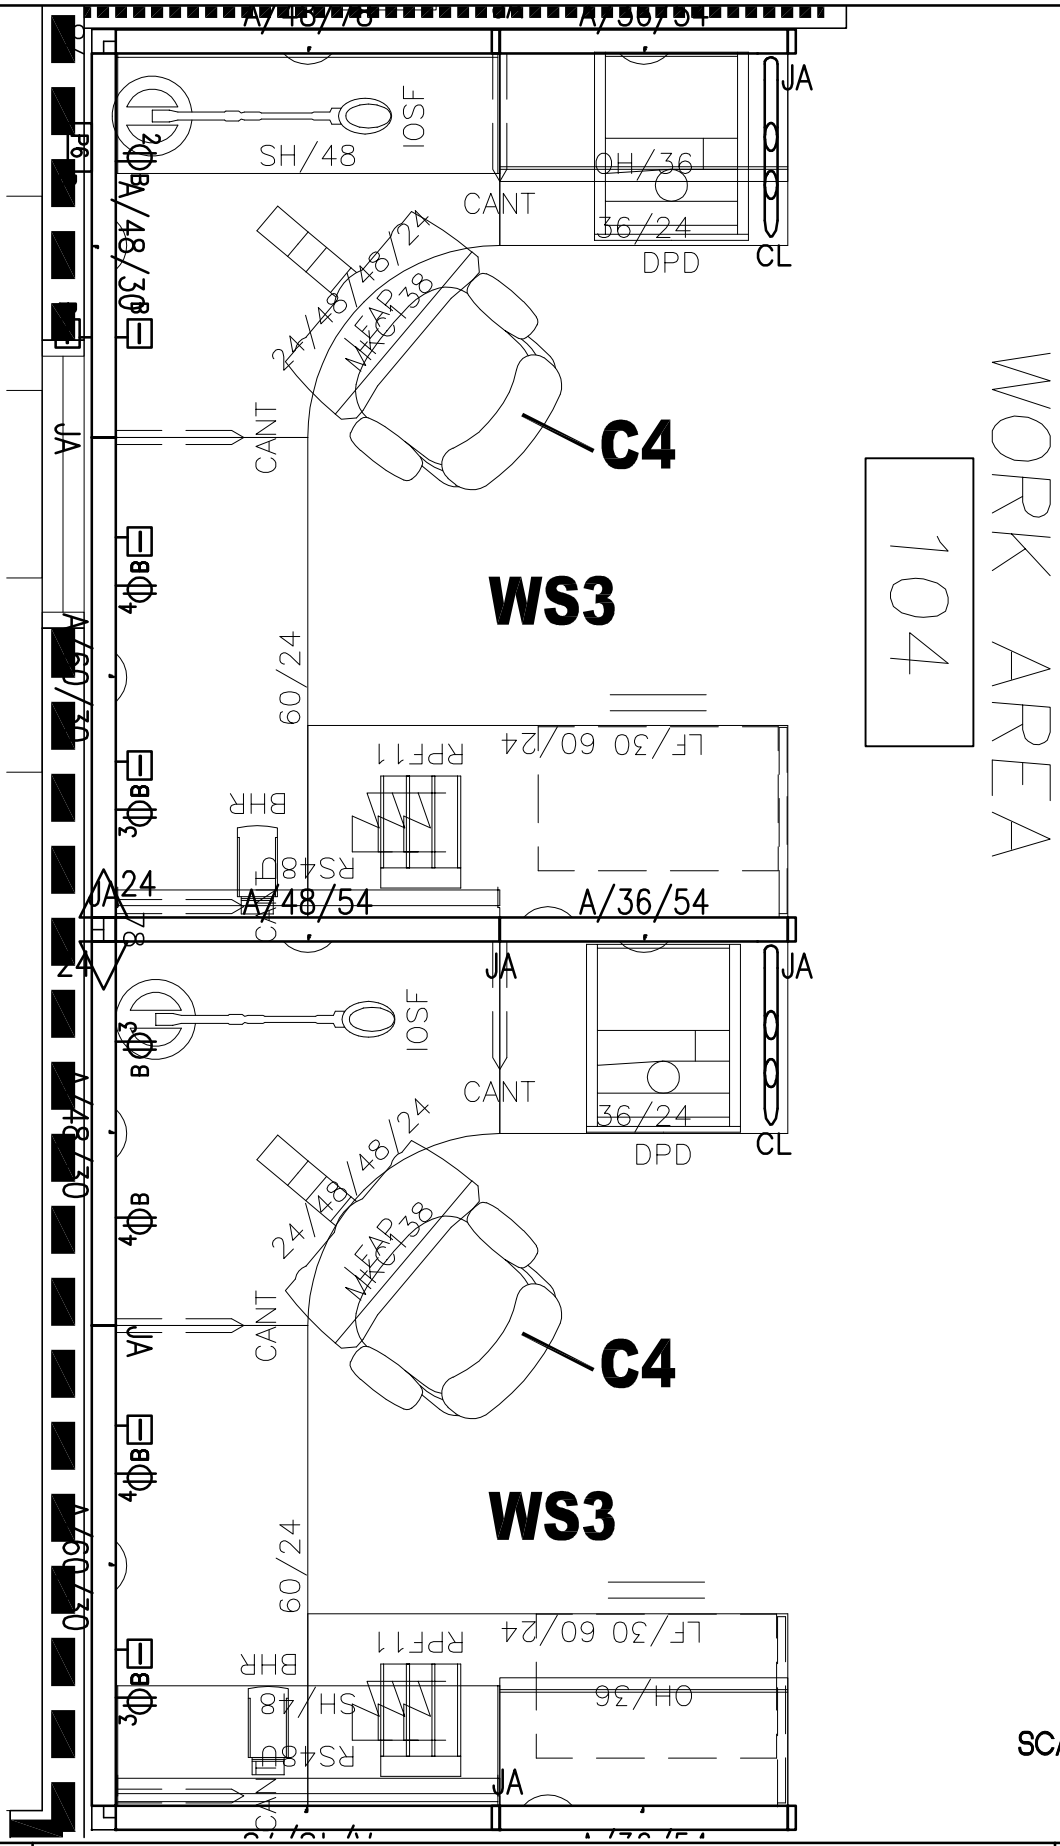

REF: A1/IF101
REF:

SCALE: 1/2" = 1'-0"

GouldEvans

©2003 Gould Evans Associates, L.C.

1000 South Main Street • Suite 100
Salt Lake City, Utah 84101
Voice 801.532.6100
Fax 801.532.6102
www.gouldevans.com
kansas city • lawrence • phoenix
salt lake city • san antonio • tampa

FAA / FSDO HILLSBORO

Interior Furnishing Specification

Drawn CG	Checked KM
Project no.	0903.1600
Date	06.28.04

WS-3

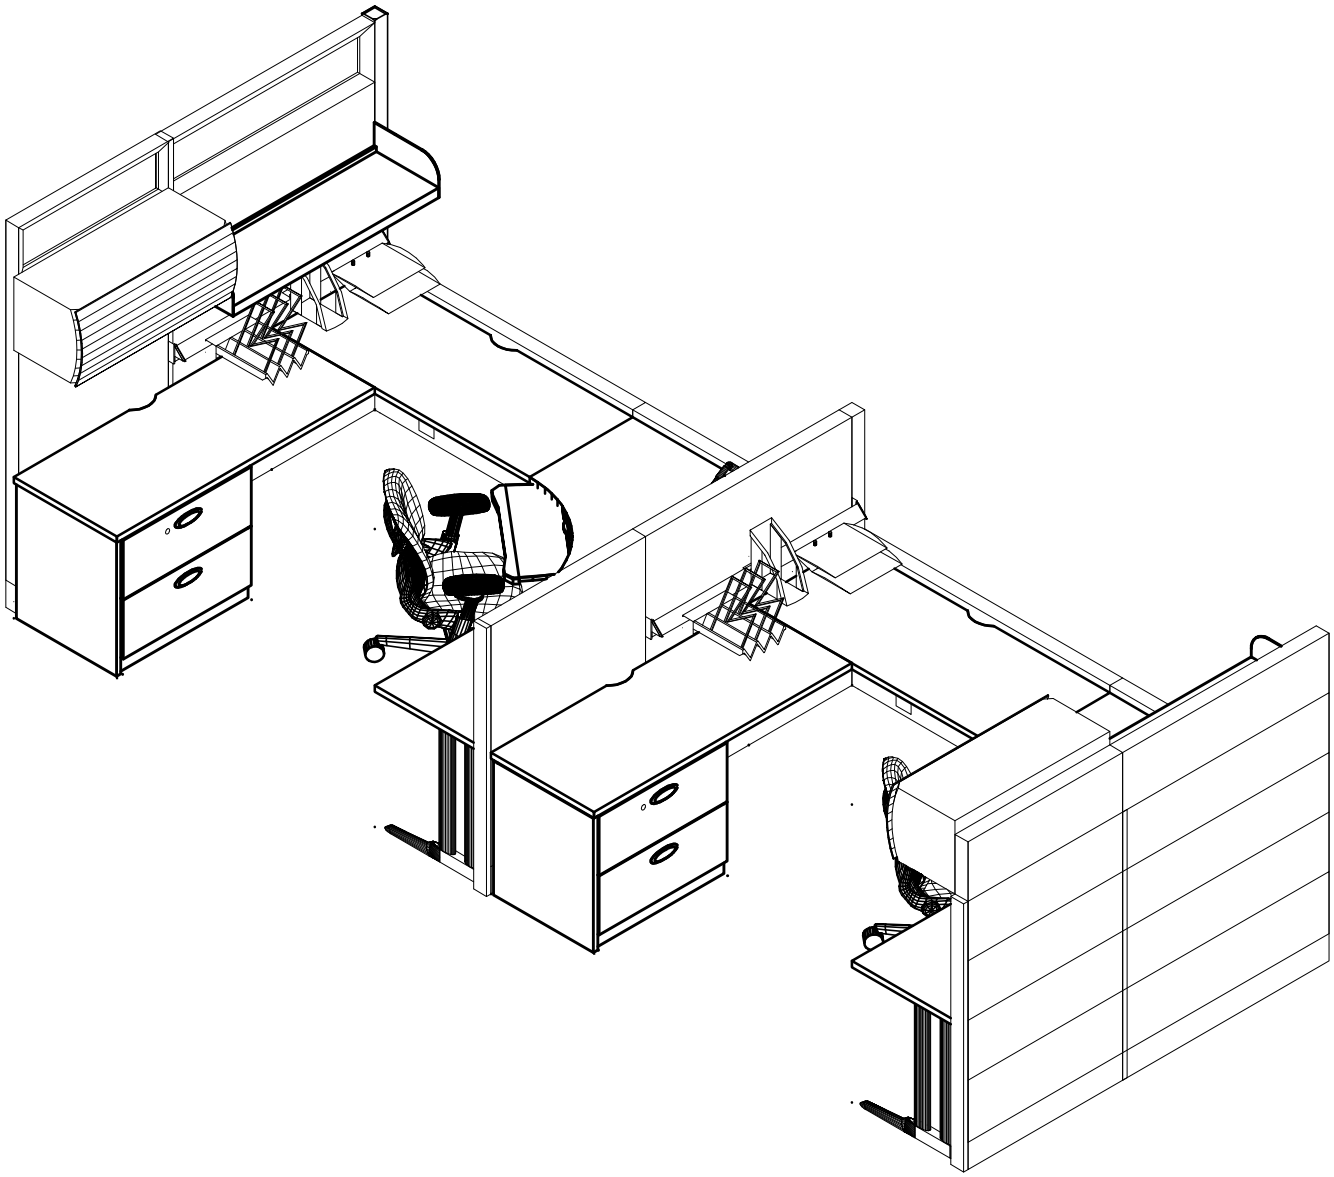

REF: Typical Isometric View of WS3

REF:

SCALE: N.T.S.

GouldEvans
©2003 Gould Evans Associates, L.C.
1000 South Main Street • Suite 100
Salt Lake City, Utah 84101
Voice 801.532.6100
Fax 801.532.6102
www.gouldevans.com
kansas city • lawrence • phoenix
salt lake city • san antonio • tampa

FAA / FSDO HILLSBORO

Interior Furnishing Specification

Drawn CG	Checked KM
Project no.	0903.1600
Date	06.28.04

WS-3.A

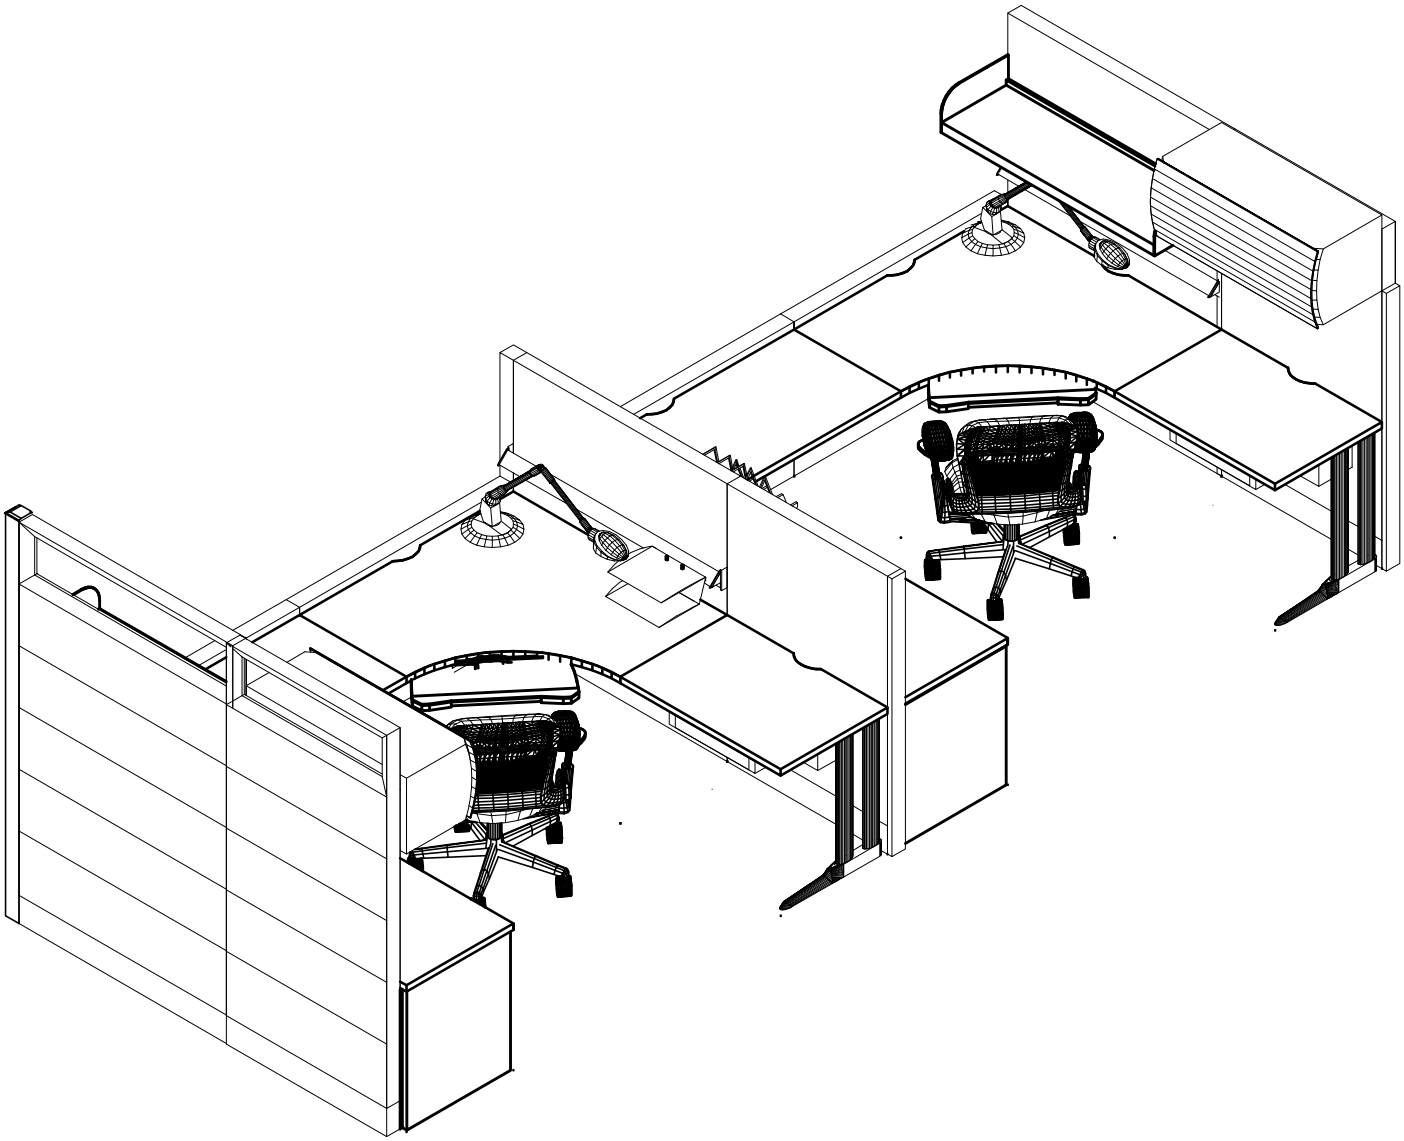

REF: Typical Isometric View of WS3

REF:

SCALE: N.T.S.

GouldEvans
©2003 Gould Evans Associates, L.C.
1000 South Main Street • Suite 100
Salt Lake City, Utah 84101
Voice 801.532.6100
Fax 801.532.6102
www.gouldevans.com
kansas city • lawrence • phoenix
salt lake city • san antonio • tampa

FAA / FSDO HILLSBORO

Interior Furnishing Specification

Drawn CG	Checked KM
Project no.	0903.1600
Date	06.28.04

WS-3.B

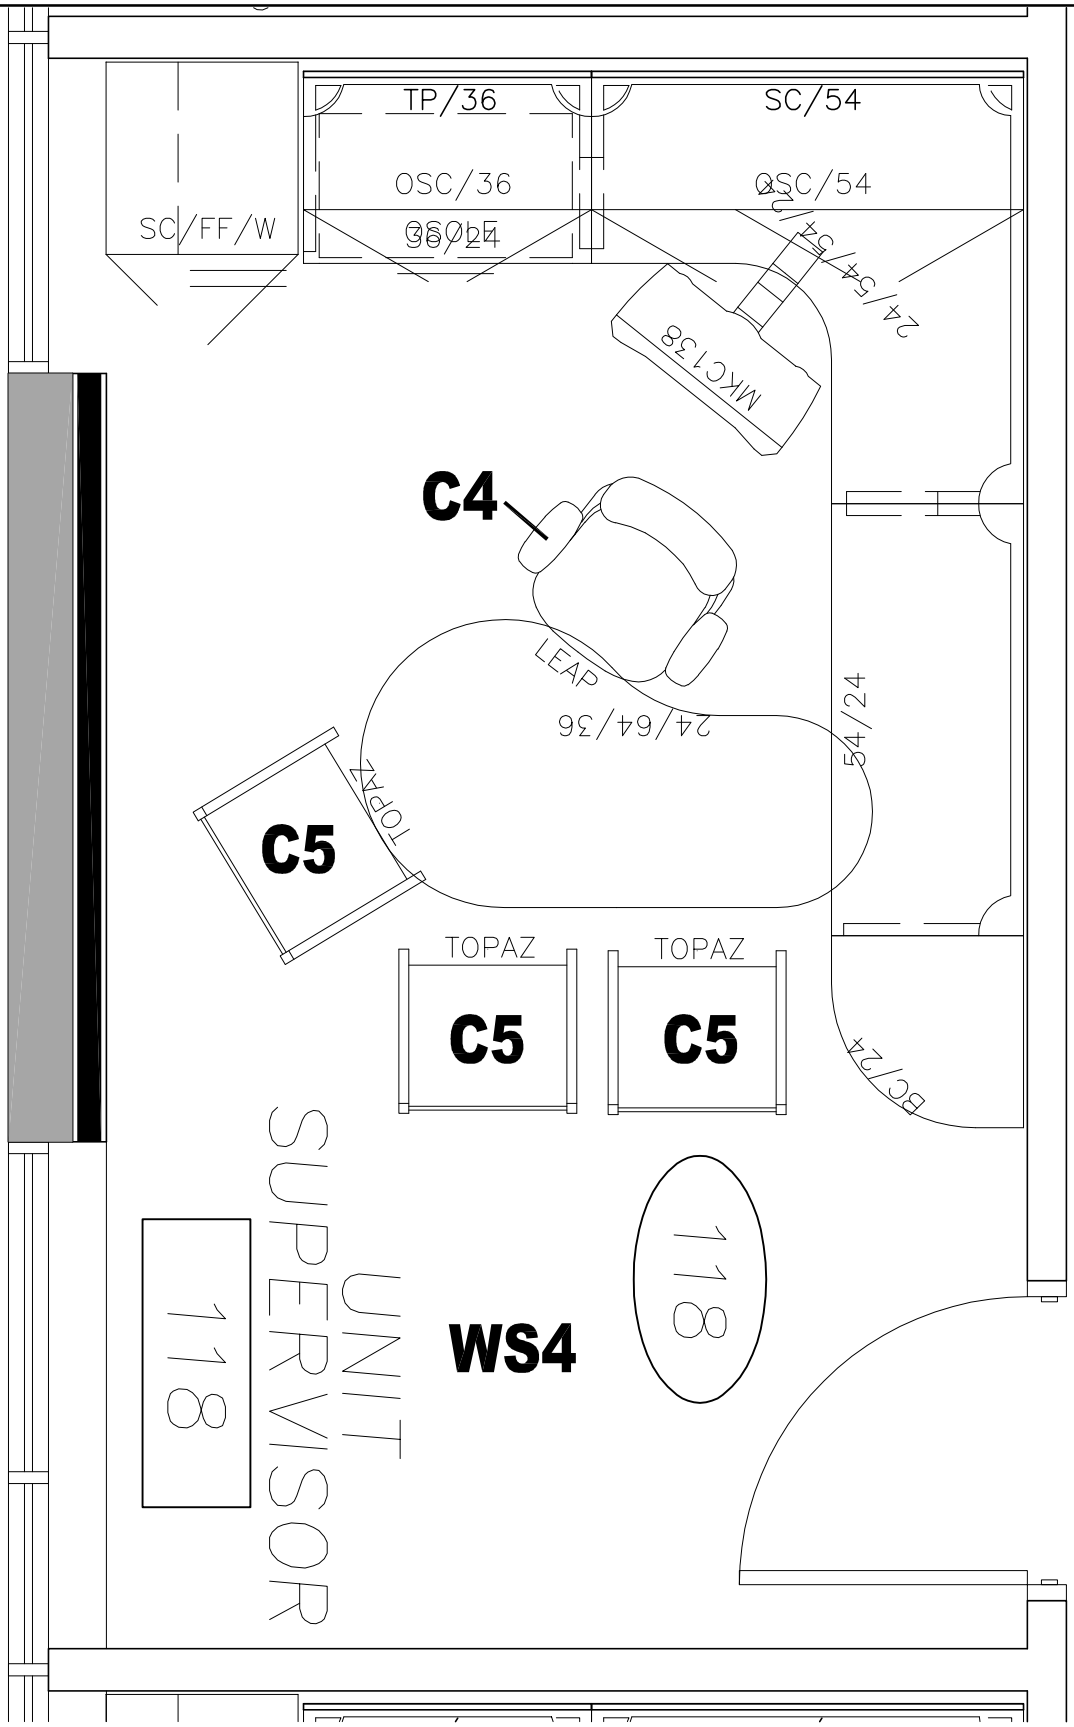

REF: A1/IF101

REF:

SCALE: 1/2" = 1'-0"

GouldEvans

©2003 Gould Evans Associates, L.C.

1000 South Main Street • Suite 100
Salt Lake City, Utah 84101
Voice 801.532.6100
Fax 801.532.6102
www.gouldevans.com
kansas city • lawrence • phoenix
salt lake city • san antonio • tampa

FAA / FSDO HILLSBORO

Interior Furnishing Specification

Drawn CG	Checked KM
Project no.	0903.1600
Date	06.28.04

WS-4

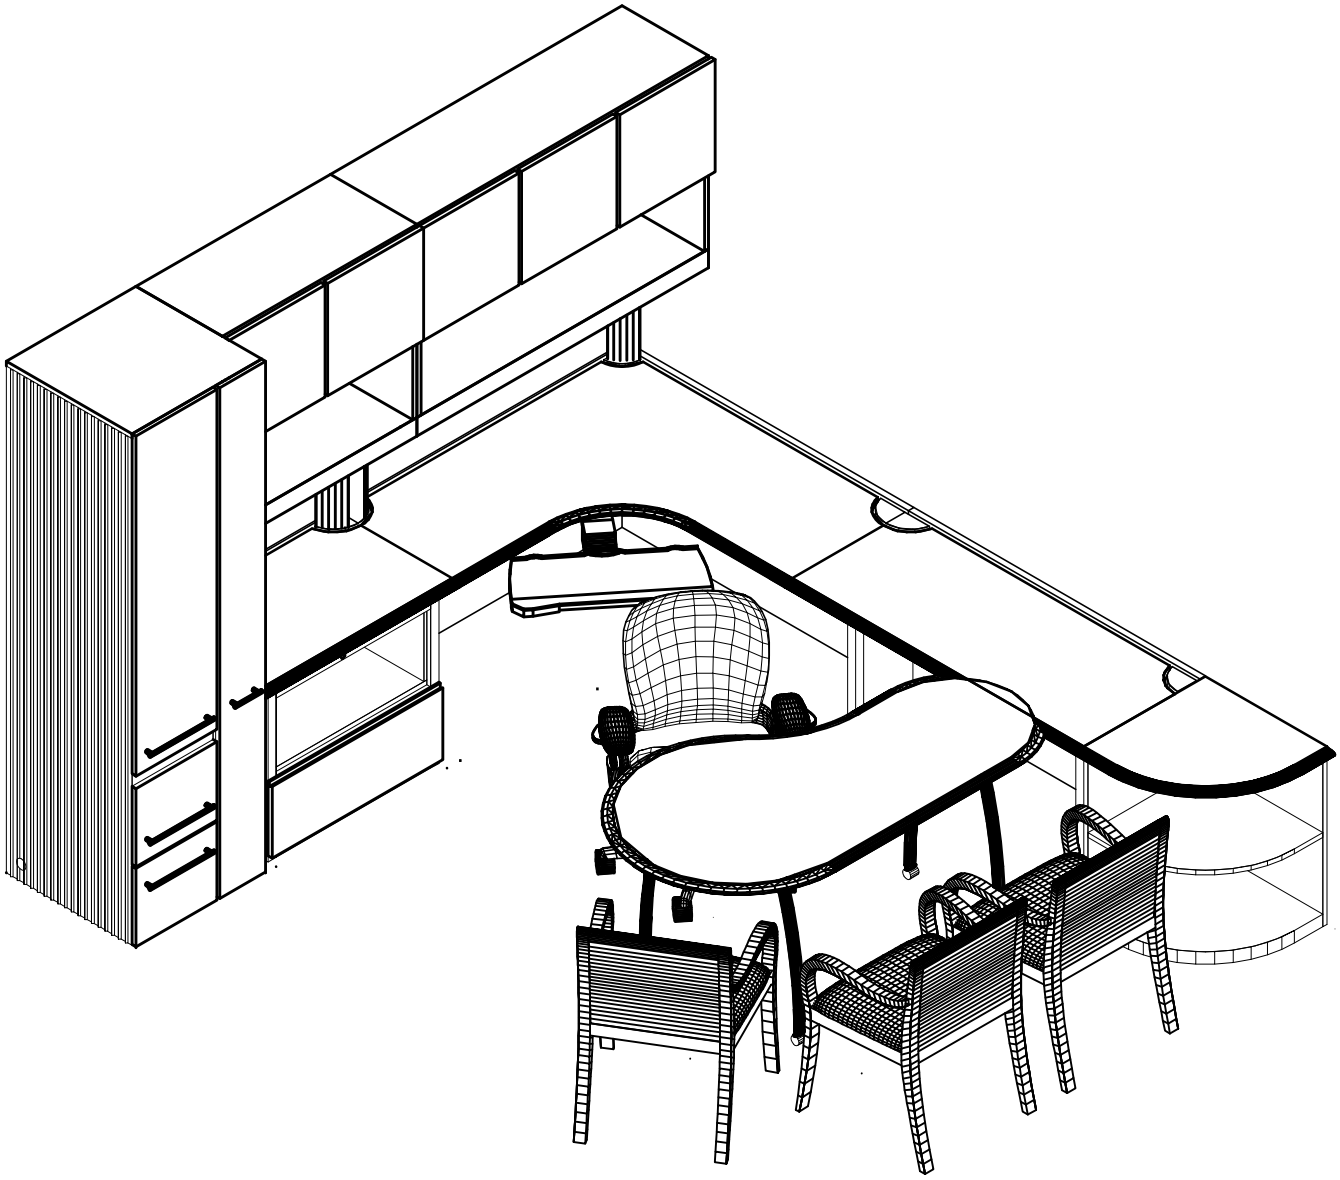

REF: Typical Isometric View of WS4

REF:

SCALE: N.T.S.

GouldEvans
©2003 Gould Evans Associates, L.C.
1000 South Main Street • Suite 100
Salt Lake City, Utah 84101
Voice 801.532.6100
Fax 801.532.6102
www.gouldevans.com
kansas city • lawrence • phoenix
salt lake city • san antonio • tampa

FAA / FSDO HILLSBORO

Interior Furnishing Specification

Drawn CG	Checked KM
Project no.	0903.1600
Date	06.28.04

WS-4.A

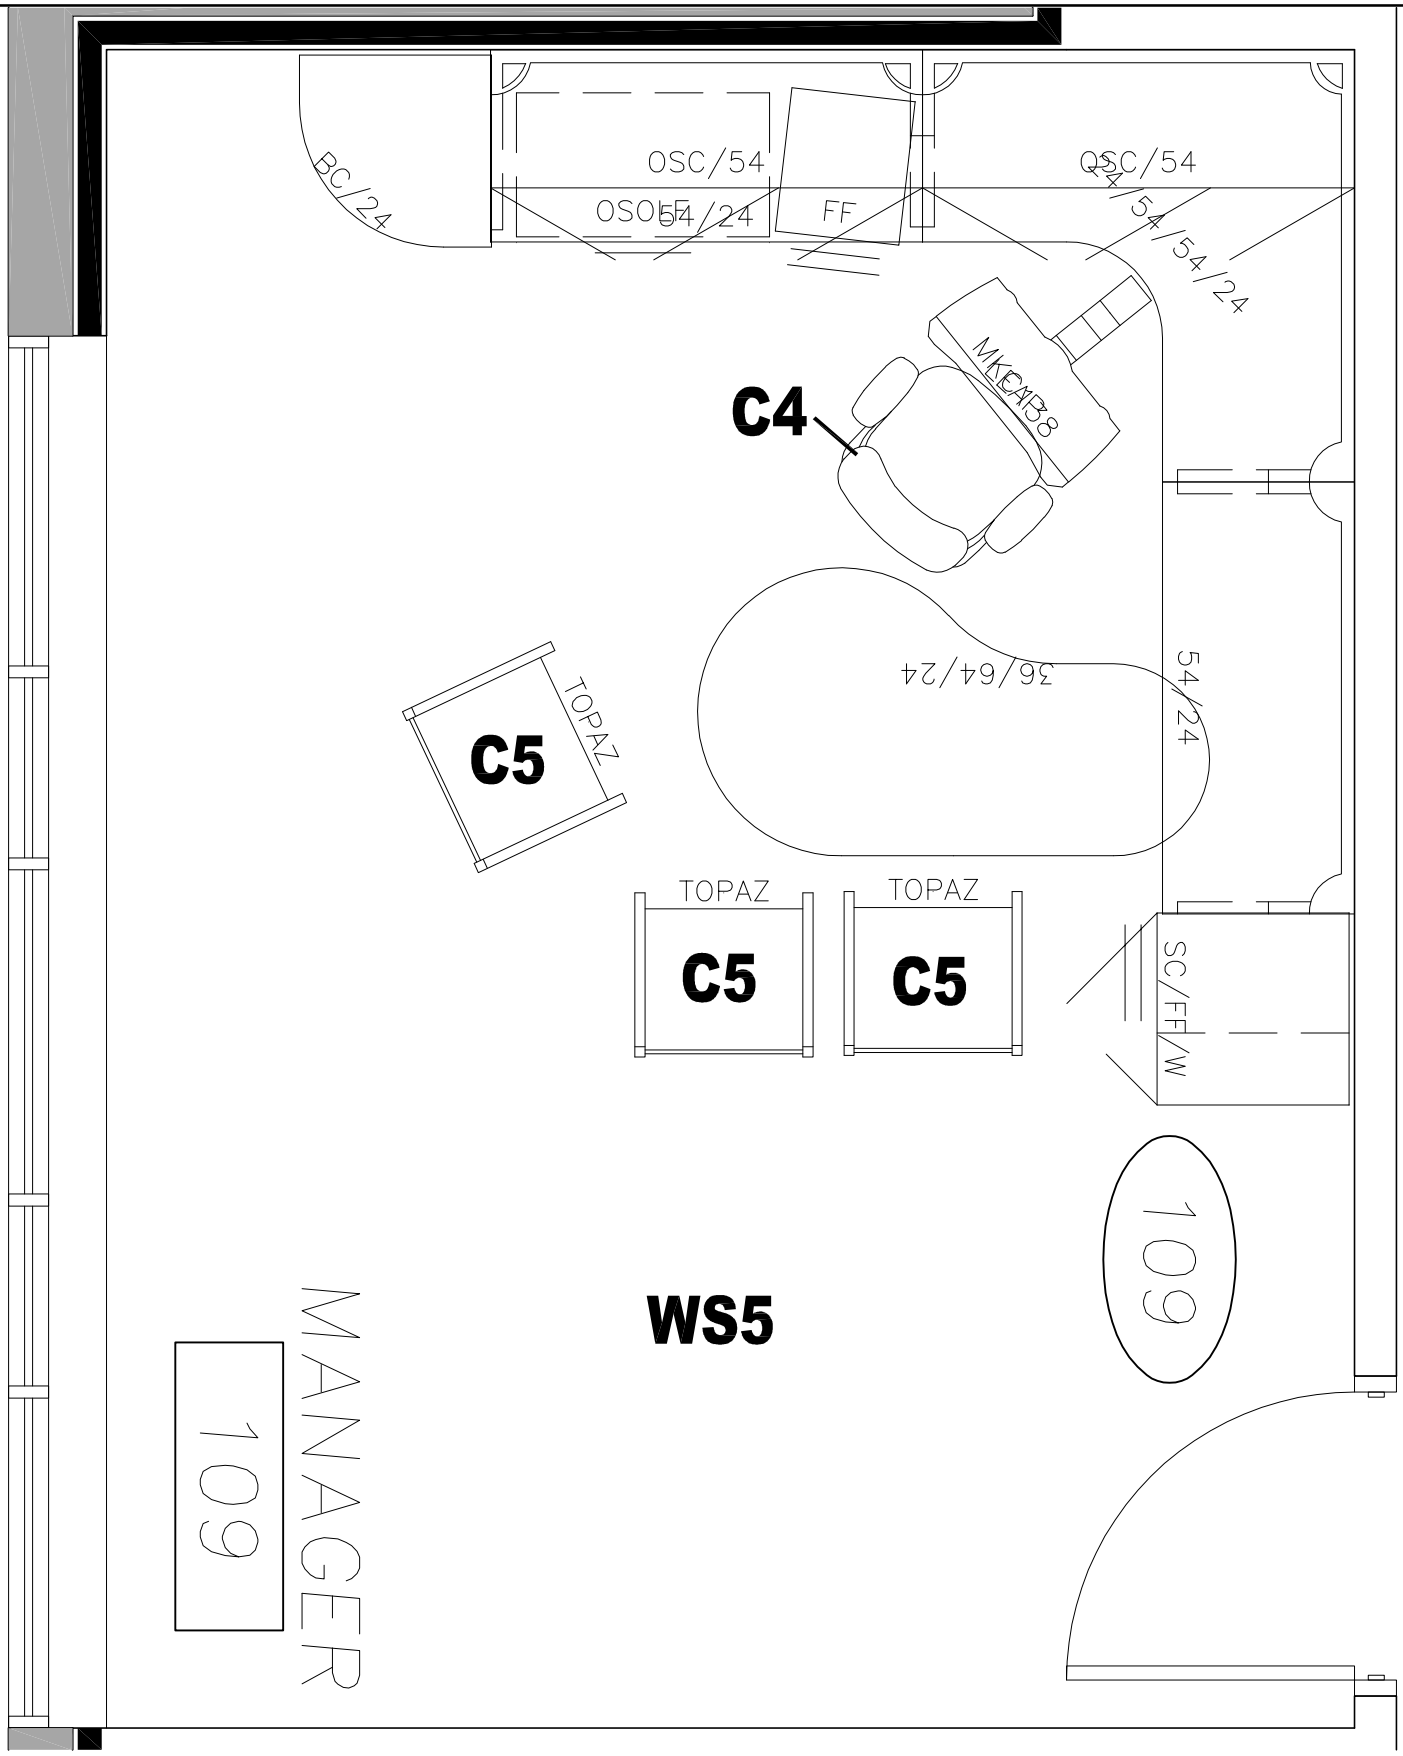

REF: A1/IF101

REF:

SCALE: 1/2" = 1'-0"

GouldEvans

©2003 Gould Evans Associates, L.C.

1000 South Main Street • Suite 100
Salt Lake City, Utah 84101
Voice 801.532.6100
Fax 801.532.6102
www.gouldevans.com
kansas city • lawrence • phoenix
salt lake city • san antonio • tampa

FAA / FSDO HILLSBORO

Interior Furnishing Specification

Drawn CG	Checked KM
Project no.	0903.1600
Date	06.28.04

WS-5

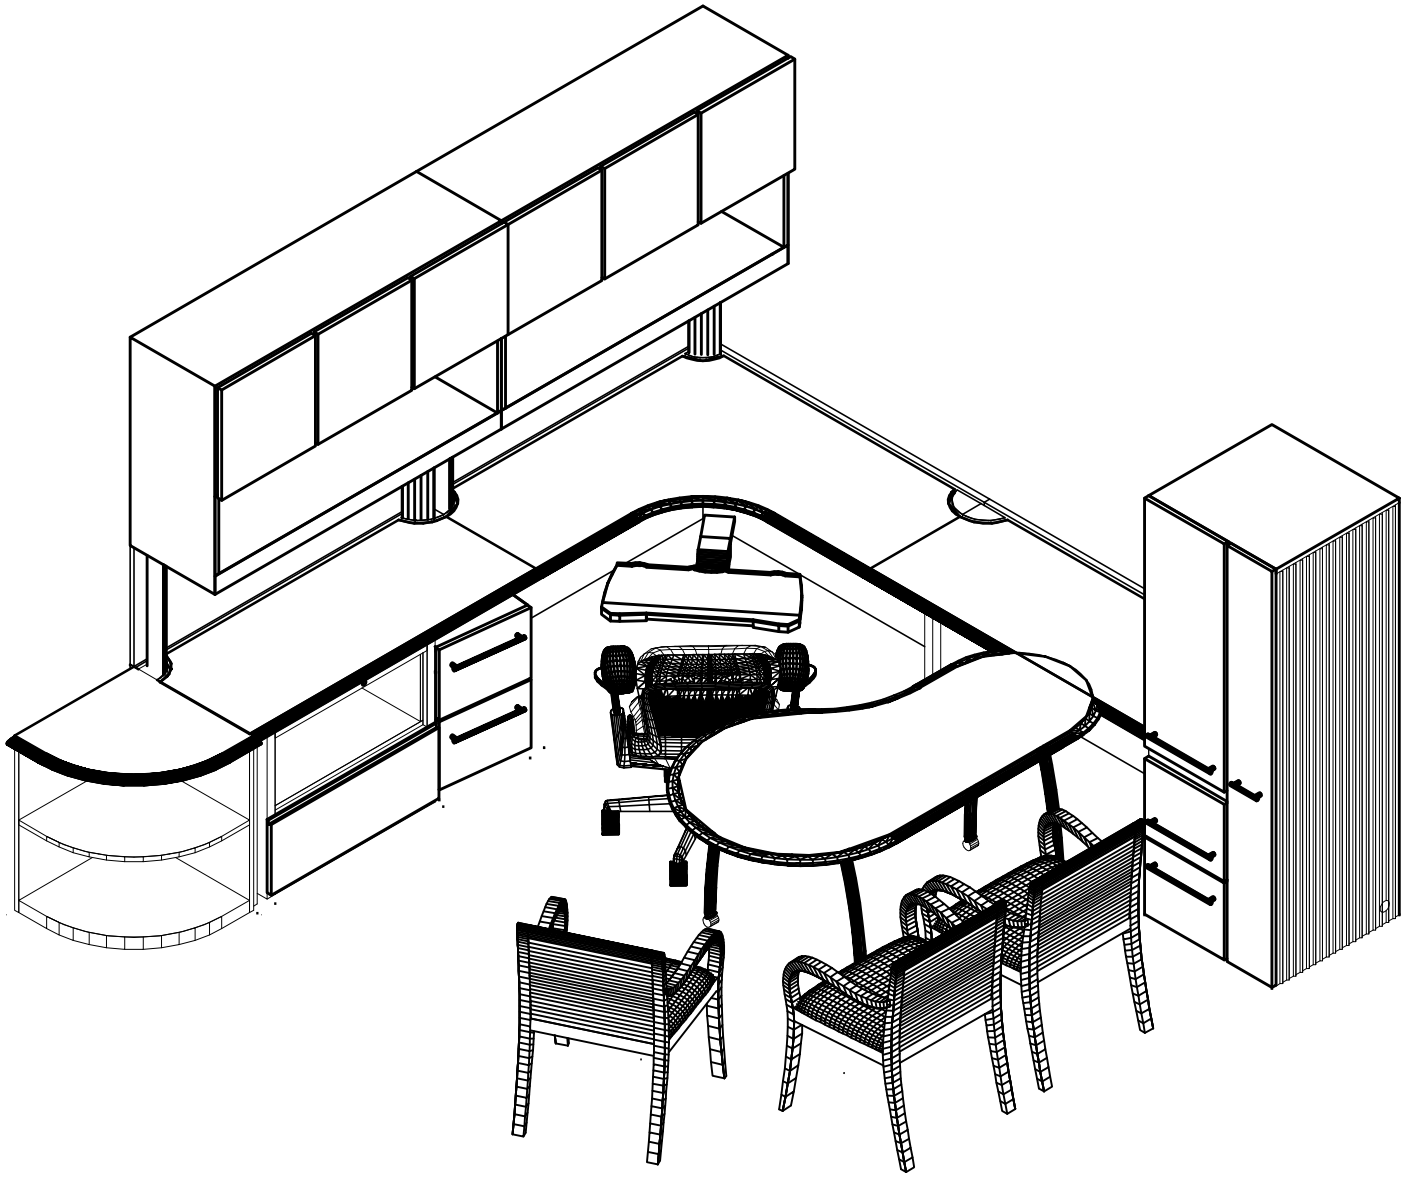

REF: Typical Isometric View of WS5

REF:

SCALE: N.T.S.

GouldEvans
©2003 Gould Evans Associates, L.C.
1000 South Main Street • Suite 100
Salt Lake City, Utah 84101
Voice 801.532.6100
Fax 801.532.6102
www.gouldevans.com
kansas city • lawrence • phoenix
salt lake city • san antonio • tampa

FAA / FSDO HILLSBORO

Interior Furnishing Specification

Drawn CG	Checked KM
Project no.	0903.1600
Date	06.28.04

WS-5.A

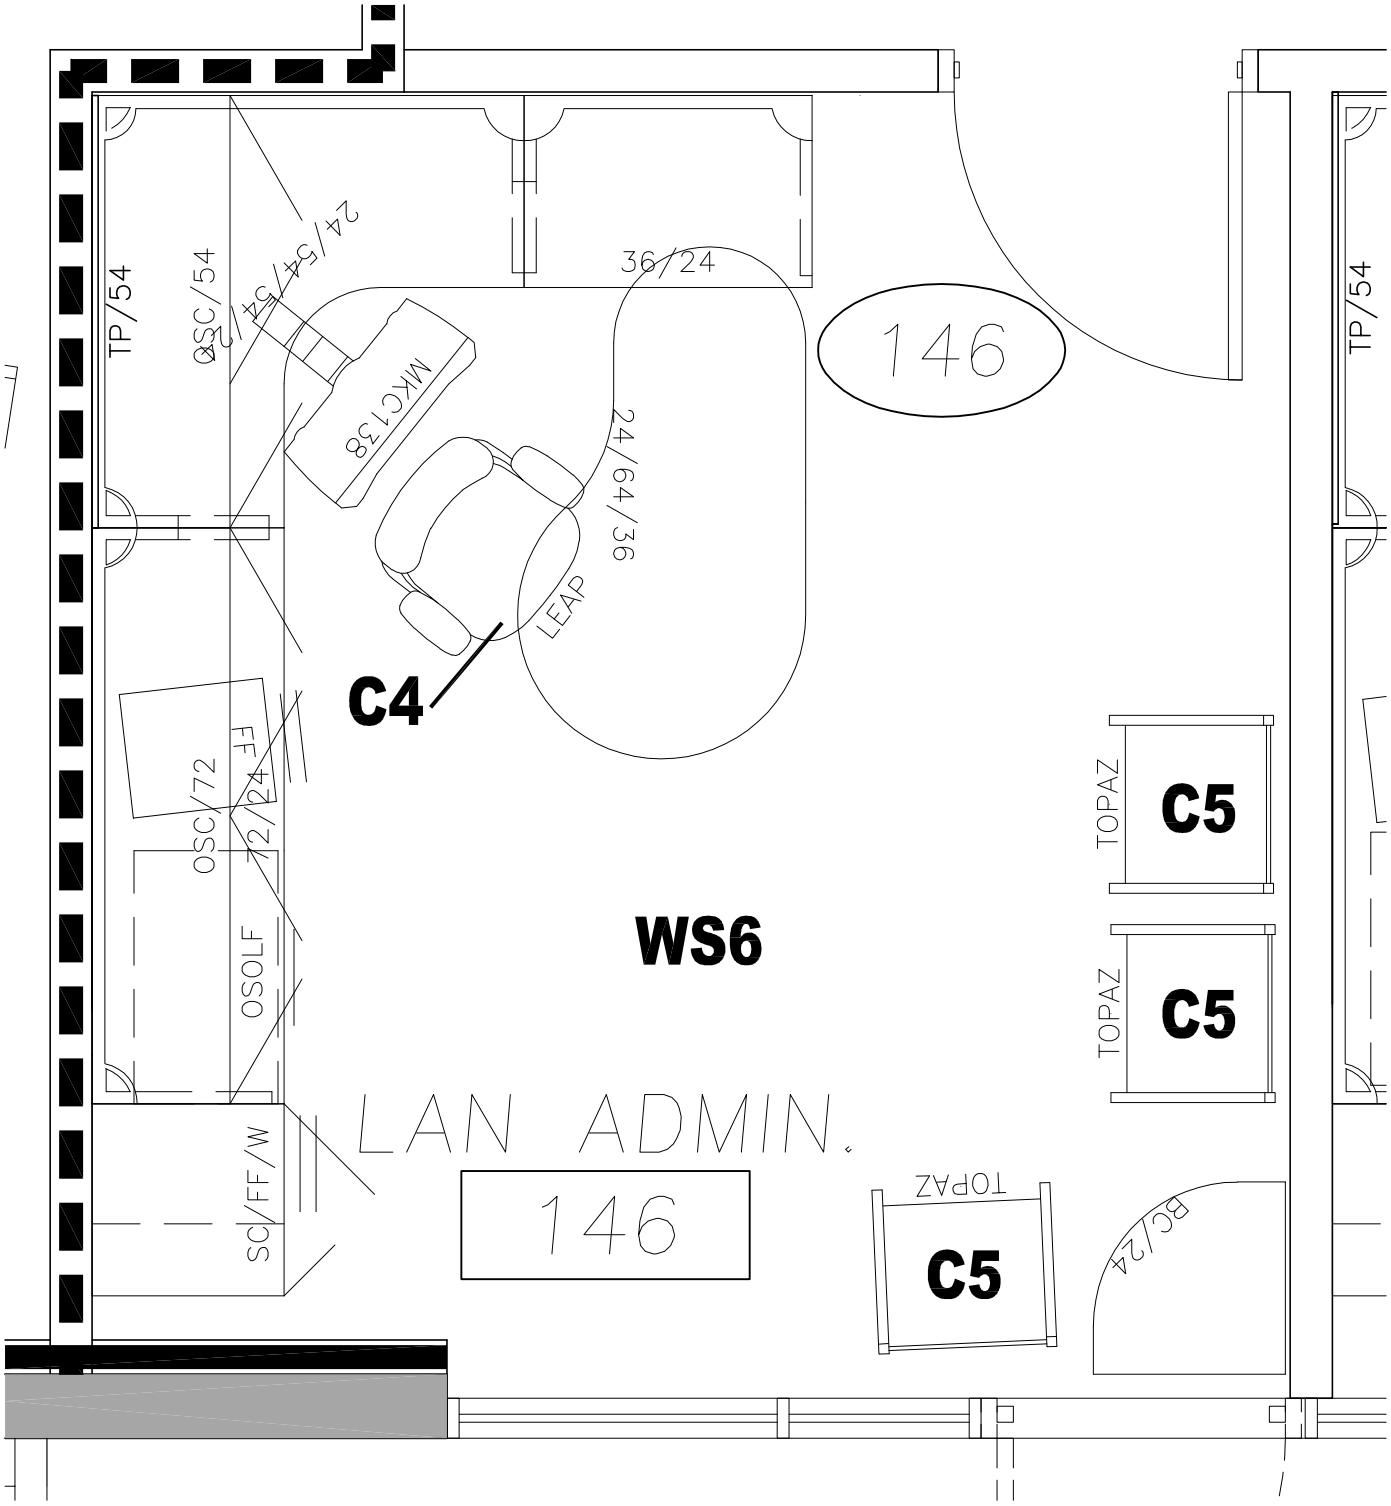

REF: A1/IF101
REF:

SCALE: 1/2" = 1'-0"

GouldEvans
©2003 Gould Evans Associates, L.C.
1000 South Main Street • Suite 100
Salt Lake City, Utah 84101
Voice 801.532.6100
Fax 801.532.6102
www.gouldevans.com
kansas city • lawrence • phoenix
salt lake city • san antonio • tampa

FAA / FSDO HILLSBORO

Interior Furnishing Specification

Drawn CG	Checked KM
Project no.	0903.1600
Date	06.28.04

WS-6

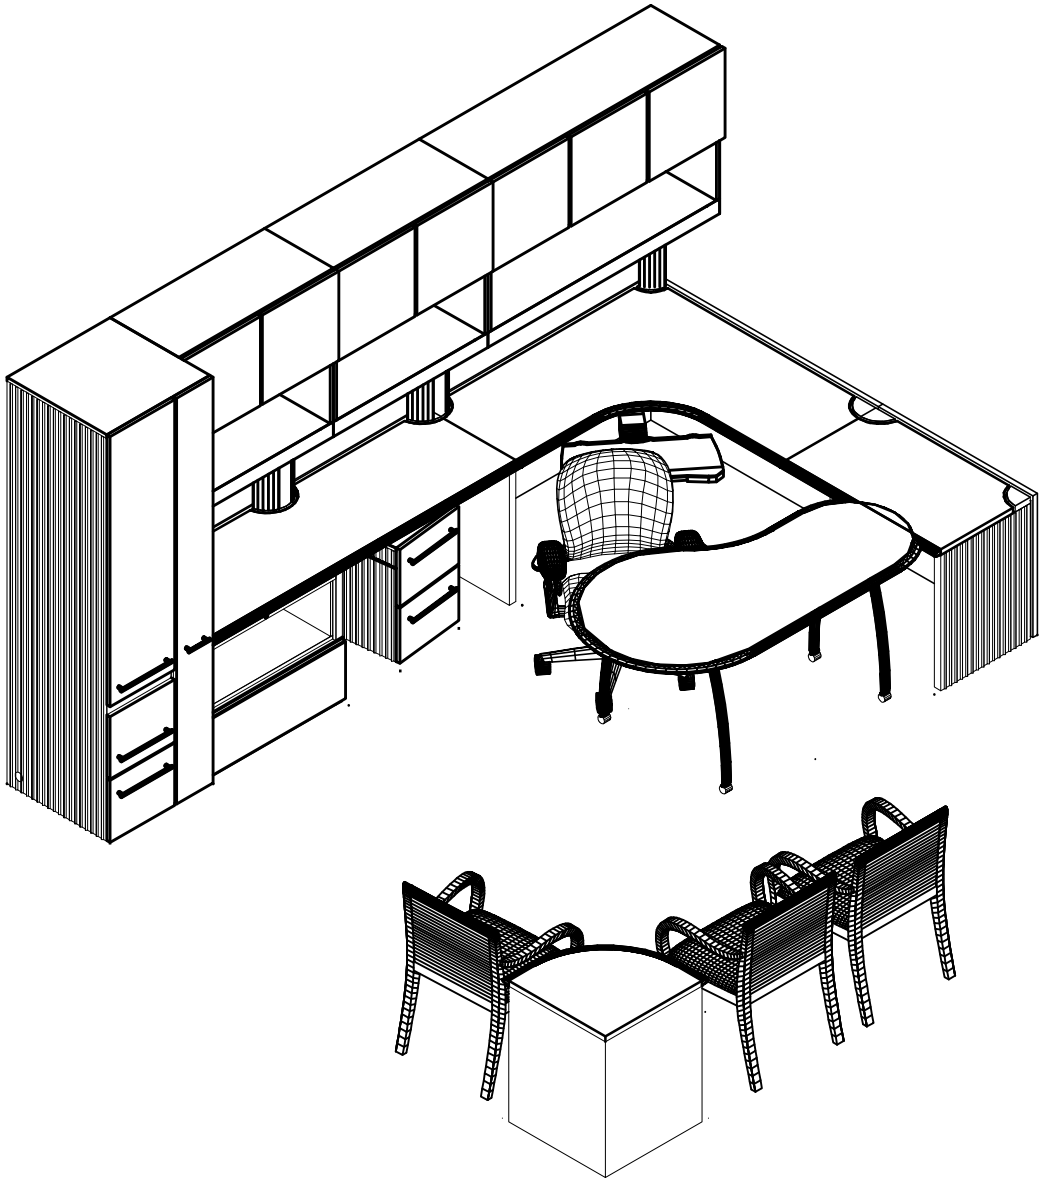

REF: Typical Isometric View of WS6

REF:

SCALE: N.T.S.

GouldEvans
©2003 Gould Evans Associates, L.C.
1000 South Main Street • Suite 100
Salt Lake City, Utah 84101
Voice 801.532.6100
Fax 801.532.6102
www.gouldevans.com
kansas city • lawrence • phoenix
salt lake city • san antonio • tampa

FAA / FSDO HILLSBORO

Interior Furnishing Specification

Drawn CG	Checked KM
Project no.	0903.1600
Date	06.28.04

WS-6.A

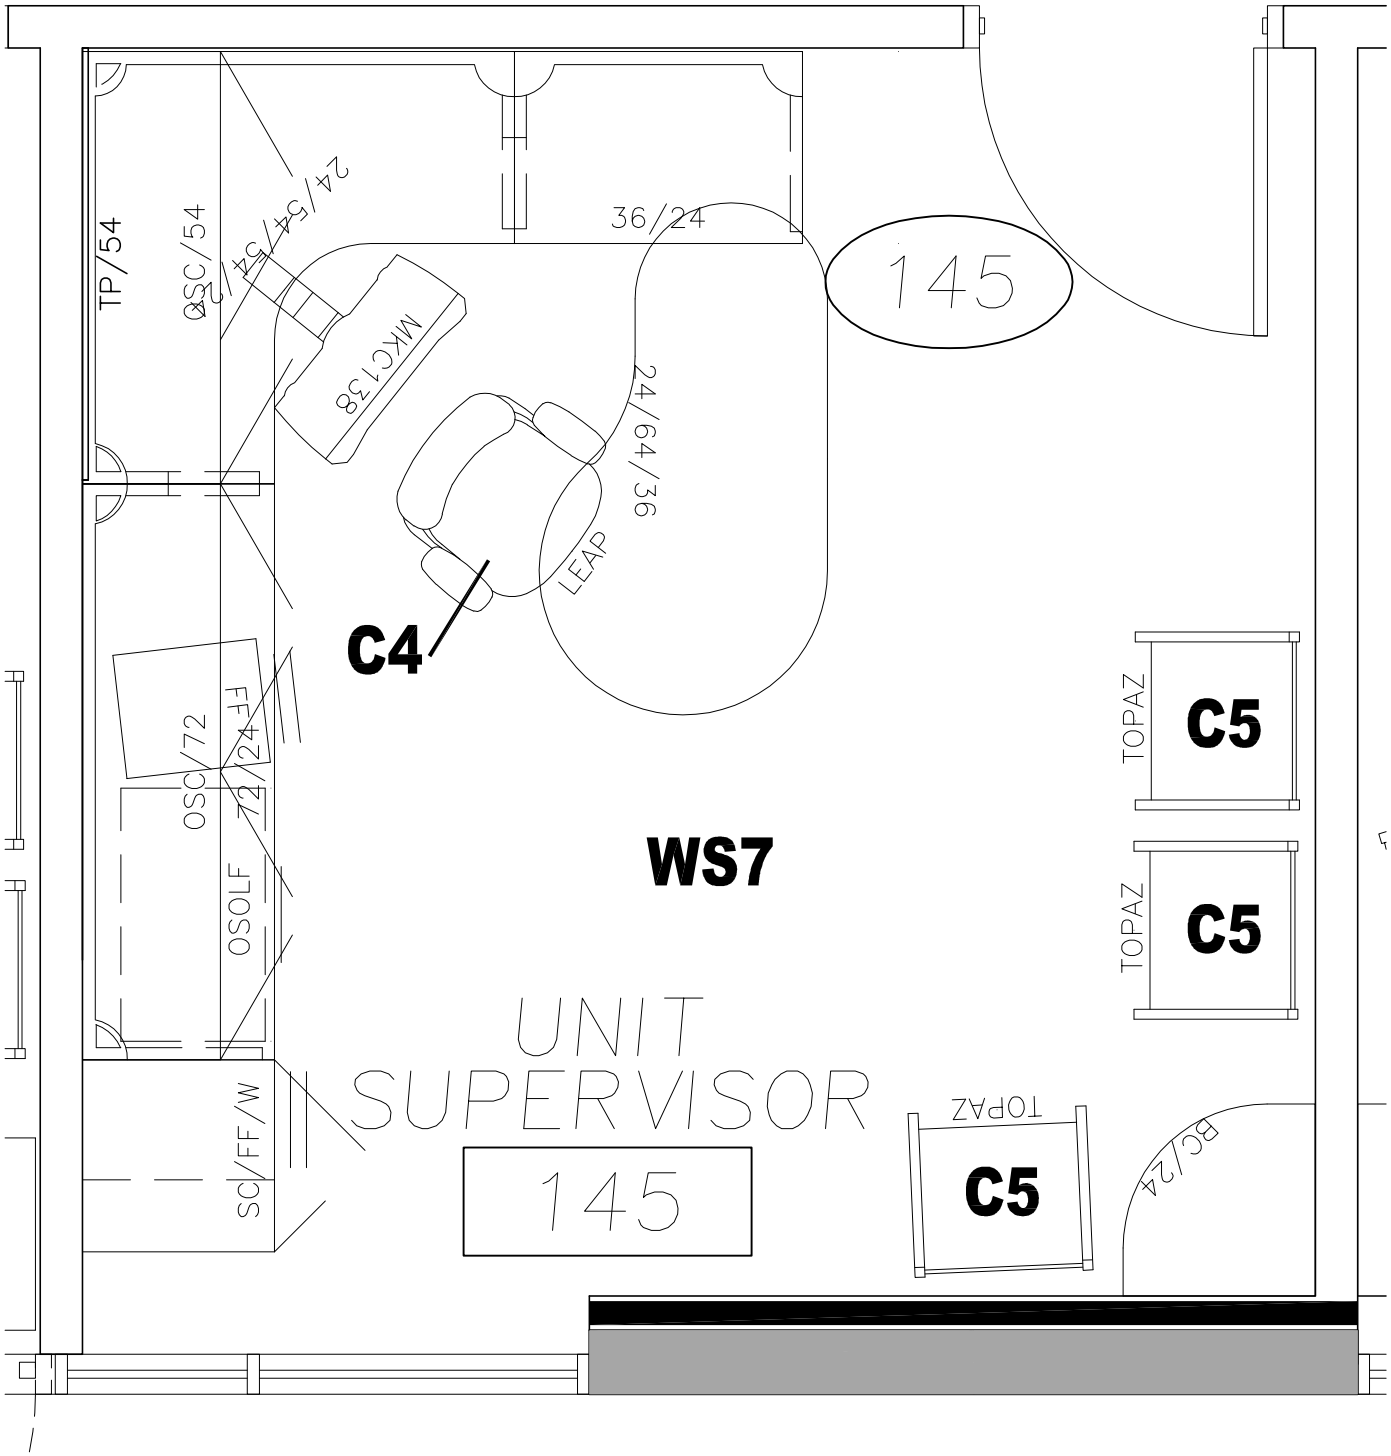

REF: A1/IF101
REF:

SCALE: 1/2" = 1'-0"

GouldEvans
©2003 Gould Evans Associates, L.C.
1000 South Main Street • Suite 100
Salt Lake City, Utah 84101
Voice 801.532.6100
Fax 801.532.6102
www.gouldevans.com
kansas city • lawrence • phoenix
salt lake city • san antonio • tampa

FAA / FSDO HILLSBORO

Interior Furnishing Specification

Drawn CG	Checked KM
Project no.	0903.1600
Date	06.28.04

WS-7

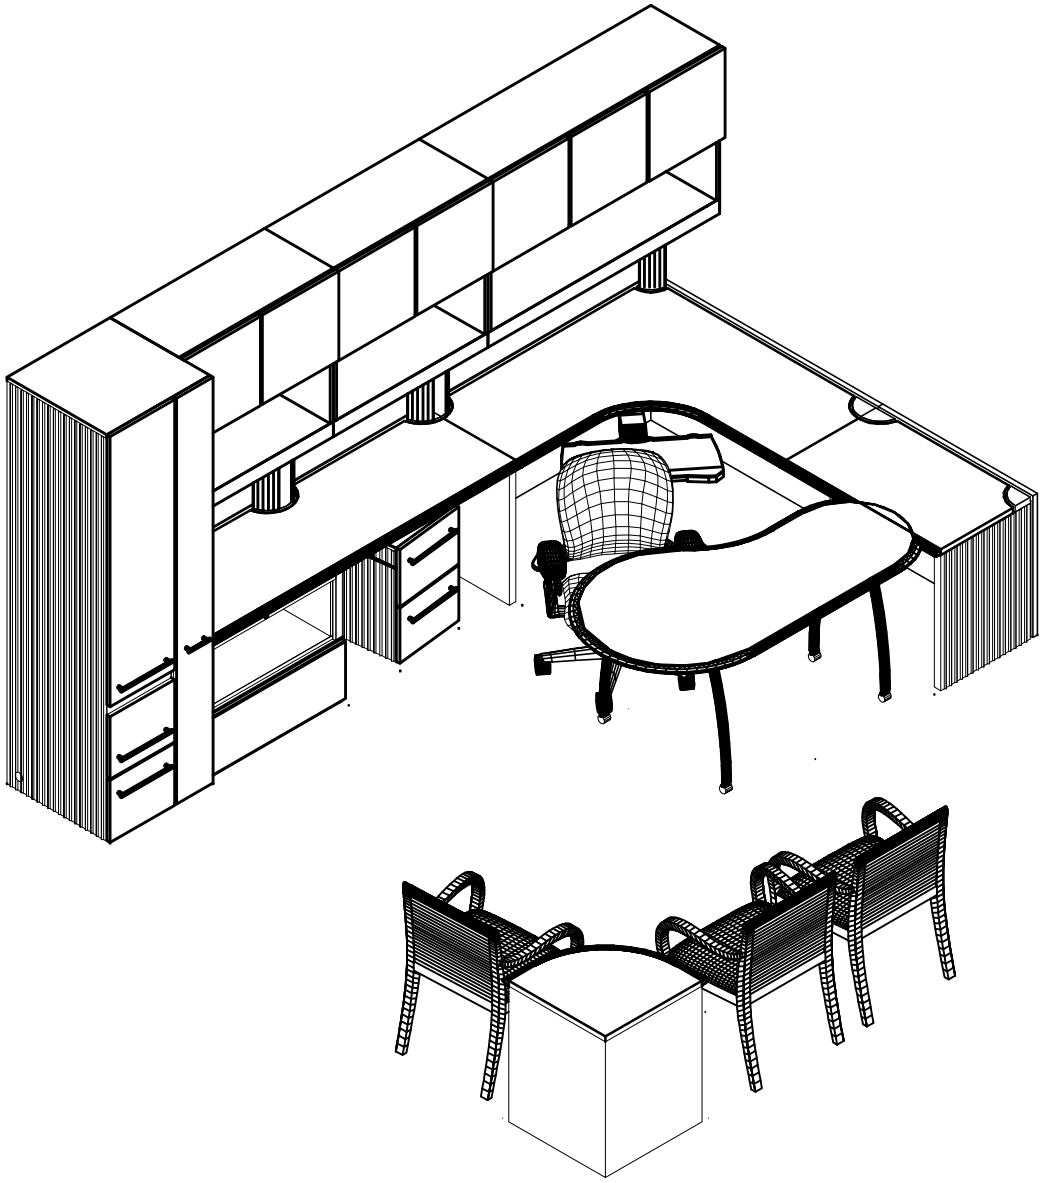

REF: Typical Isometric View of WS7

REF:

SCALE: N.T.S.

GouldEvans
©2003 Gould Evans Associates, L.C.
1000 South Main Street • Suite 100
Salt Lake City, Utah 84101
Voice 801.532.6100
Fax 801.532.6102
www.gouldevans.com
kansas city • lawrence • phoenix
salt lake city • san antonio • tampa

FAA / FSDO HILLSBORO

Interior Furnishing Specification

Drawn CG	Checked KM
Project no.	0903.1600
Date	06.28.04

WS-7.A

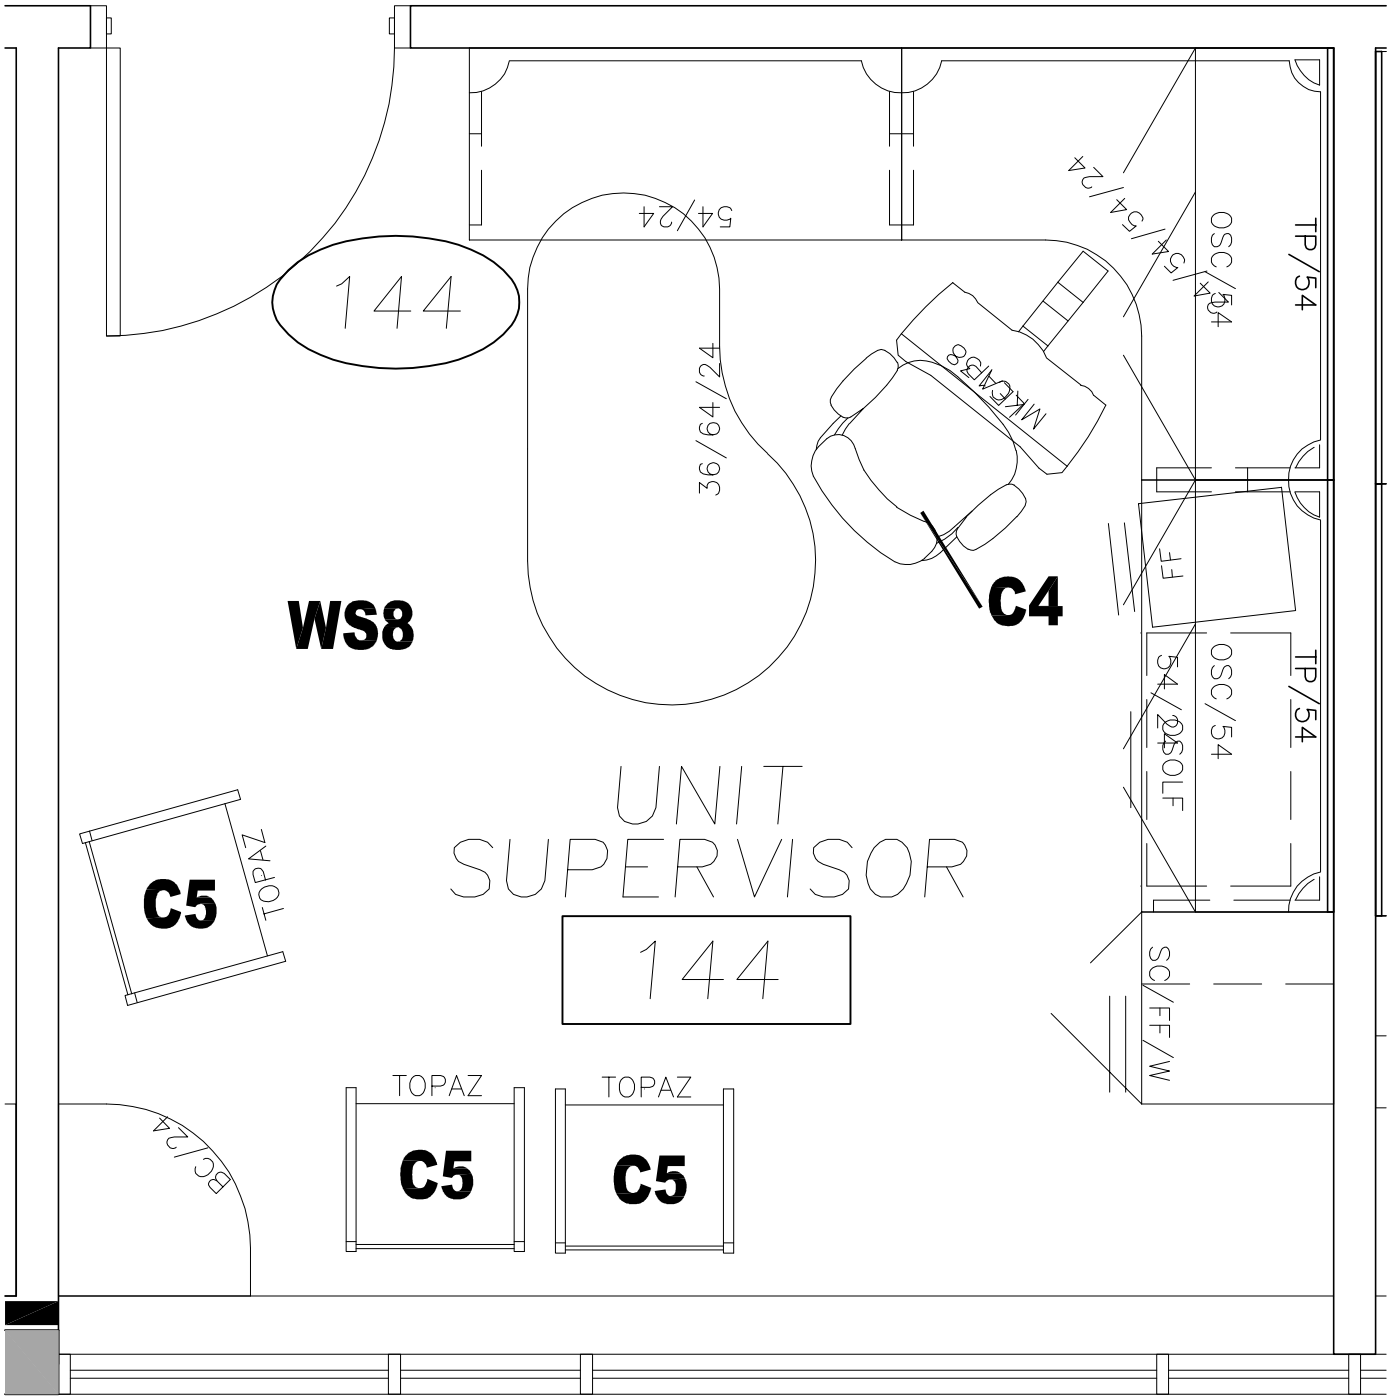

REF: A1/IF101
REF:

SCALE: 1/2" = 1'-0"

GouldEvans
©2003 Gould Evans Associates, L.C.
1000 South Main Street • Suite 100
Salt Lake City, Utah 84101
Voice 801.532.6100
Fax 801.532.6102
www.gouldevans.com
kansas city • lawrence • phoenix
salt lake city • san antonio • tampa

FAA / FSDO HILLSBORO

Interior Furnishing Specification

Drawn CG	Checked KM
Project no.	0903.1600
Date	06.28.04

WS-8

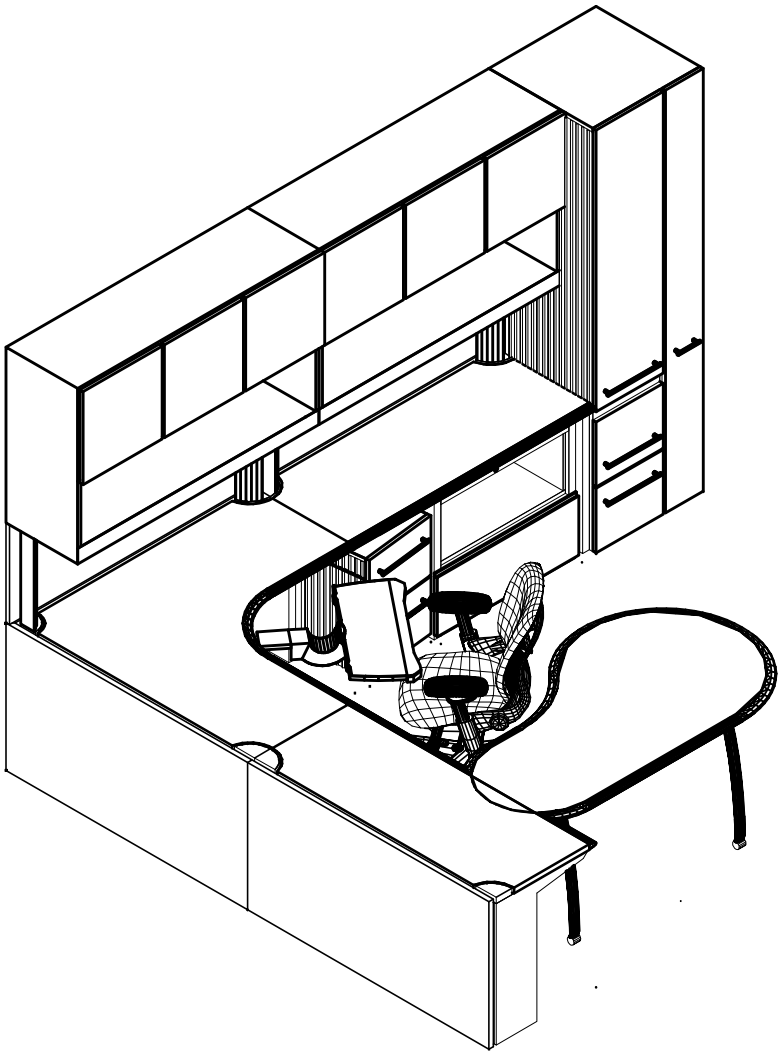

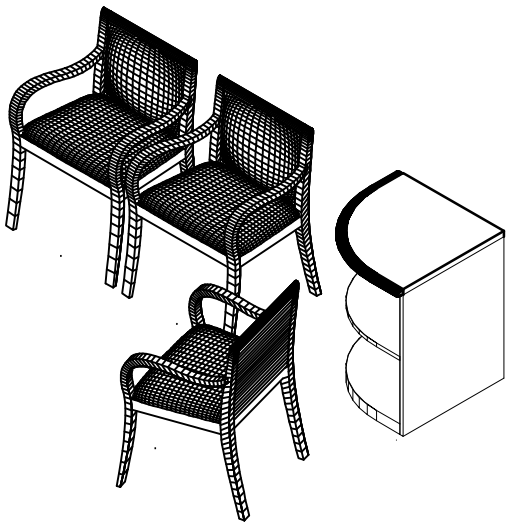

REF: Typical Isometric View of WS8

REF:

SCALE: N.T.S.

GouldEvans
©2003 Gould Evans Associates, L.C.
1000 South Main Street • Suite 100
Salt Lake City, Utah 84101
Voice 801.532.6100
Fax 801.532.6102
www.gouldevans.com
kansas city • lawrence • phoenix
salt lake city • san antonio • tampa

FAA / FSDO HILLSBORO

Interior Furnishing Specification

Drawn CG	Checked KM
Project no.	0903.1600
Date	06.28.04

WS-8.A

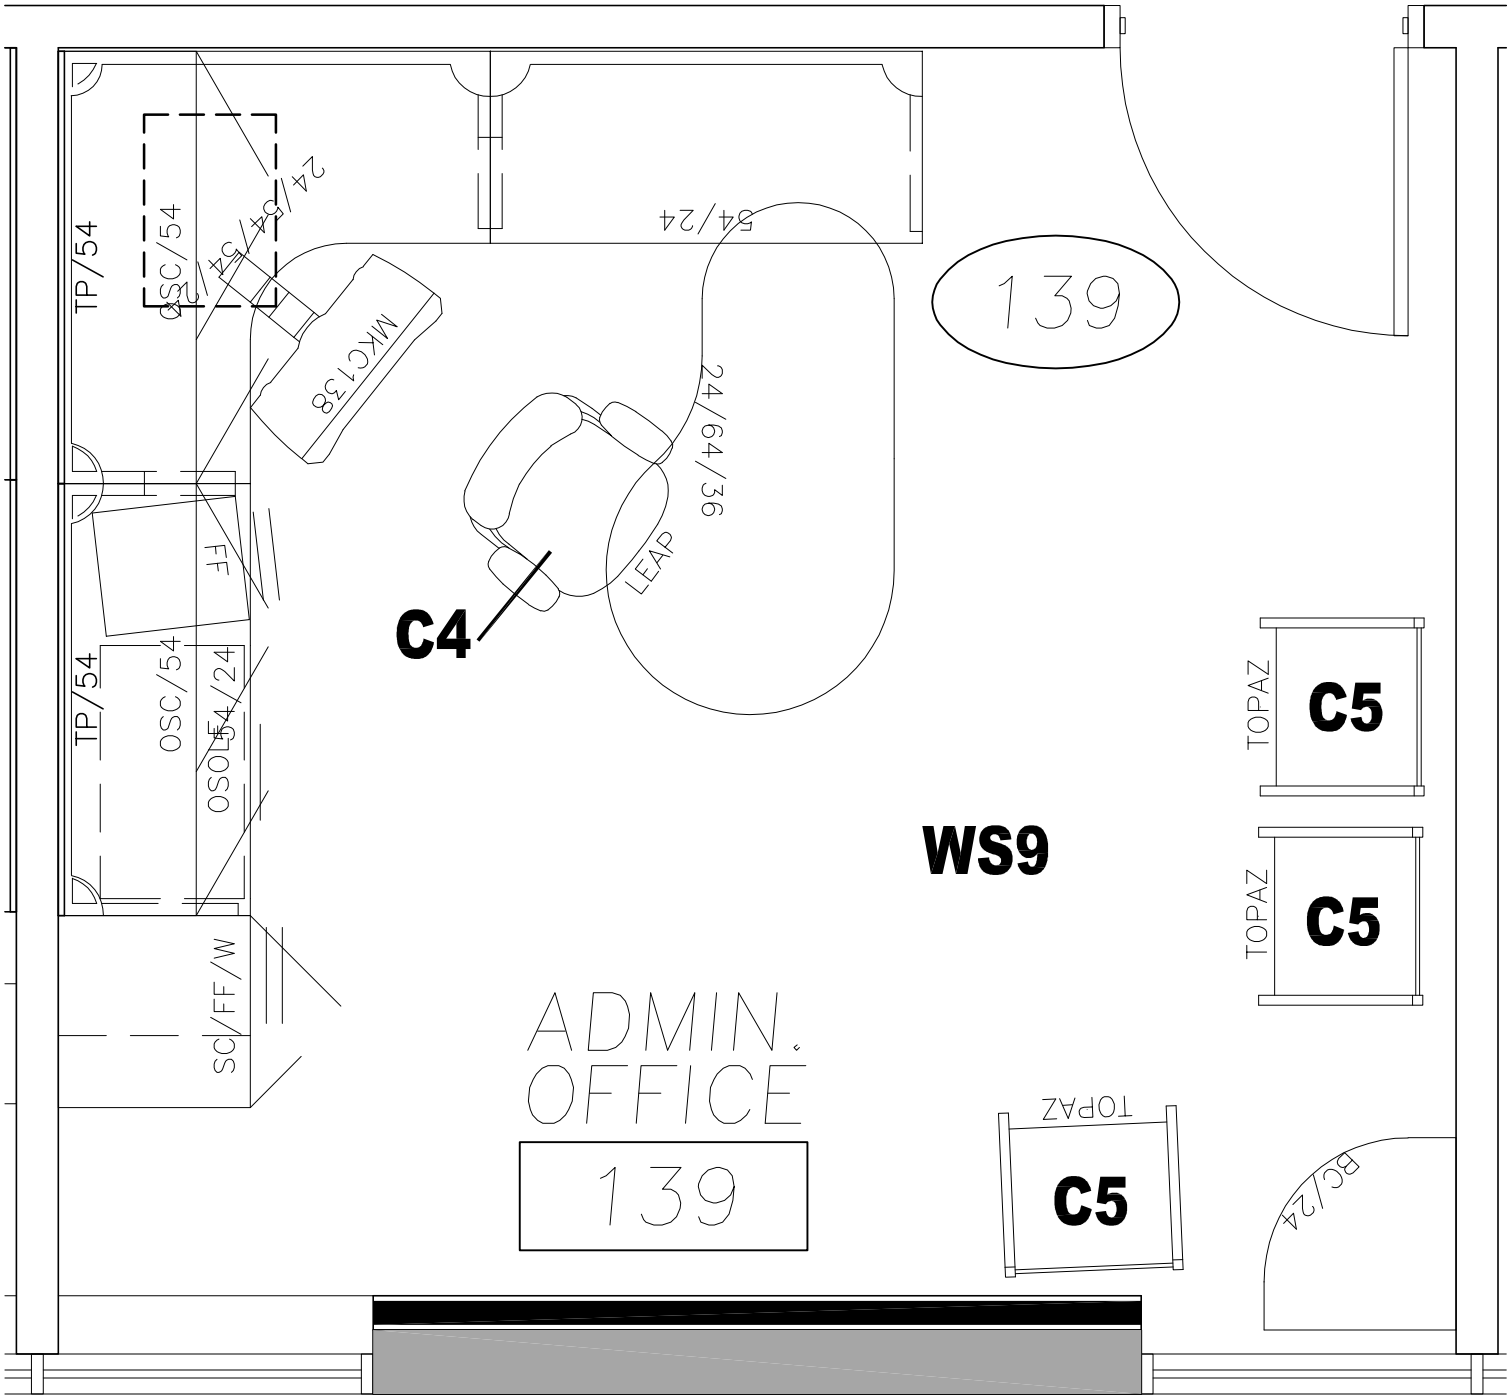

REF: A1/IF101
REF:

SCALE: 1/2" = 1'-0"

GouldEvans
©2003 Gould Evans Associates, L.C.
1000 South Main Street • Suite 100
Salt Lake City, Utah 84101
Voice 801.532.6100
Fax 801.532.6102
www.gouldevans.com
kansas city • lawrence • phoenix
salt lake city • san antonio • tampa

FAA / FSDO HILLSBORO

Interior Furnishing Specification

Drawn CG	Checked KM
Project no.	0903.1600
Date	06.28.04

WS-9

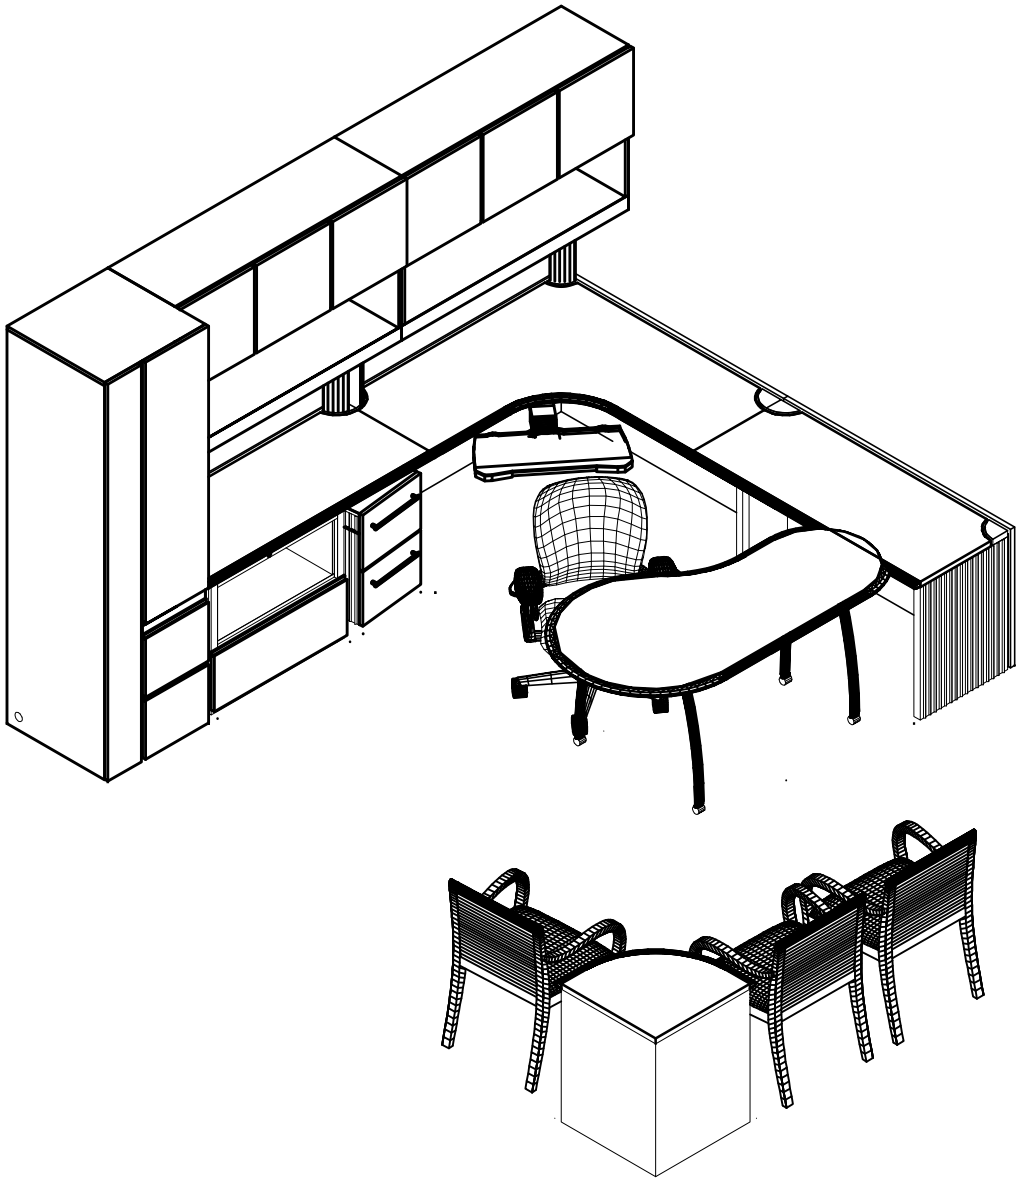

REF: Typical Isometric View of WS9

REF:

SCALE: N.T.S.

GouldEvans
©2003 Gould Evans Associates, L.C.
1000 South Main Street • Suite 100
Salt Lake City, Utah 84101
Voice 801.532.6100
Fax 801.532.6102
www.gouldevans.com
kansas city • lawrence • phoenix
salt lake city • san antonio • tampa

FAA / FSDO HILLSBORO

Interior Furnishing Specification

Drawn CG	Checked KM
Project no.	0903.1600
Date	06.28.04

WS-9.A

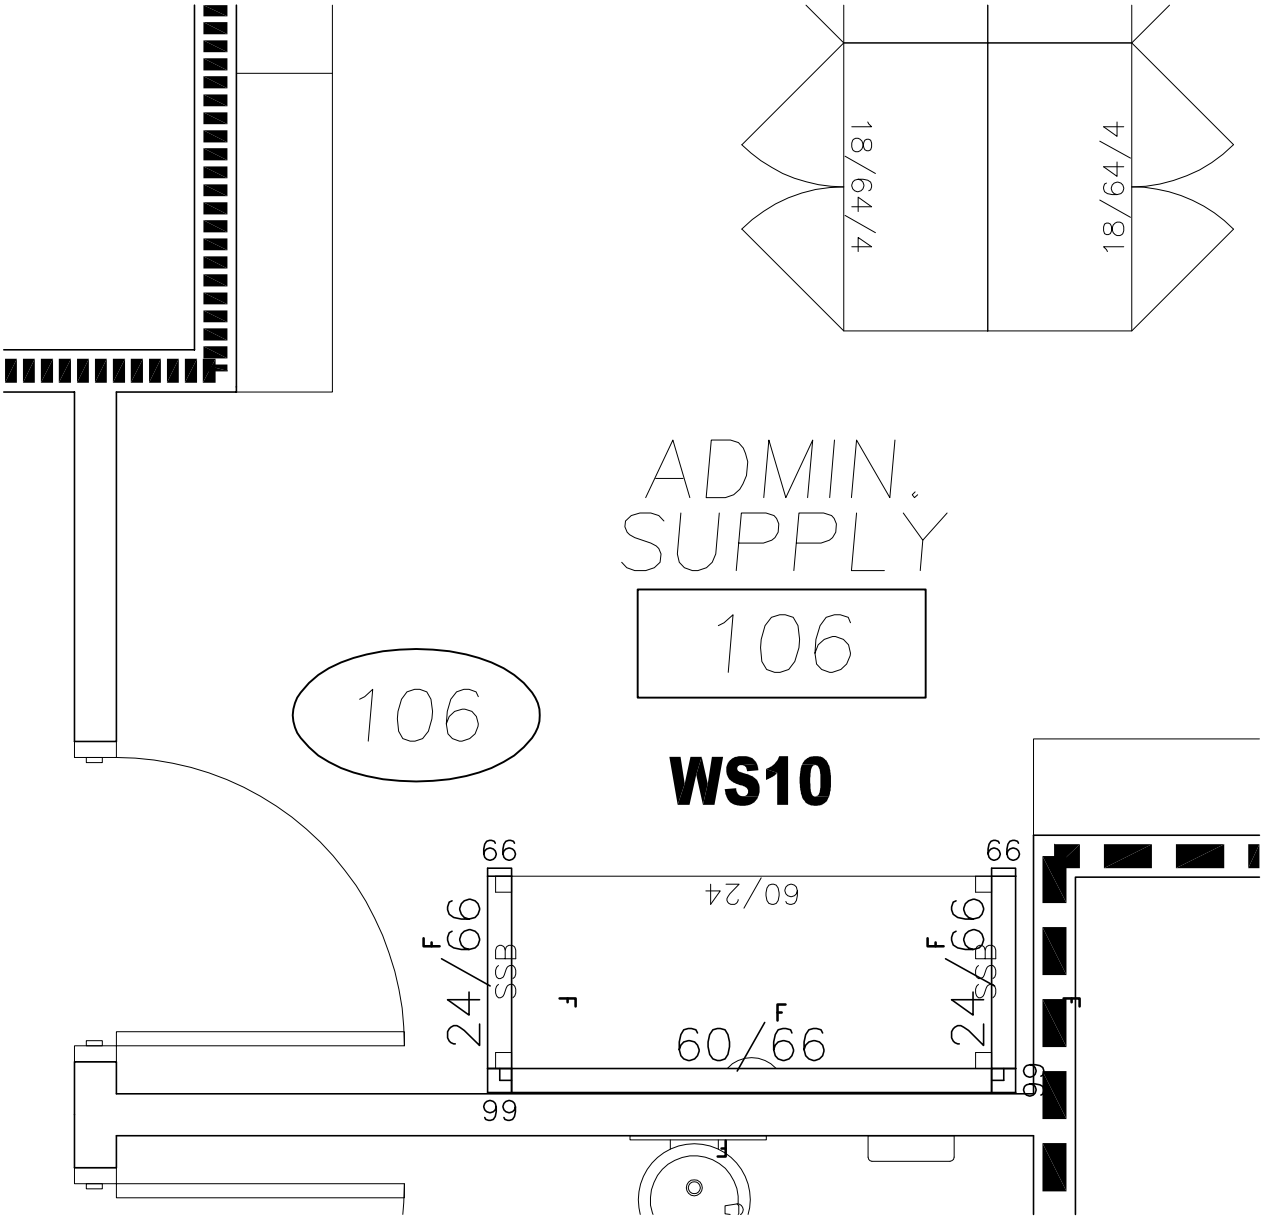

REF: A1/IF101
REF:

SCALE: 1/2" = 1'-0"

GouldEvans
©2003 Gould Evans Associates, L.C.
1000 South Main Street • Suite 100
Salt Lake City, Utah 84101
Voice 801.532.6100
Fax 801.532.6102
www.gouldevans.com
kansas city • lawrence • phoenix
salt lake city • san antonio • tampa

FAA / FSDO HILLSBORO

Interior Furnishing Specification

Drawn CG	Checked KM
Project no.	0903.1600
Date	06.28.04

WS-10

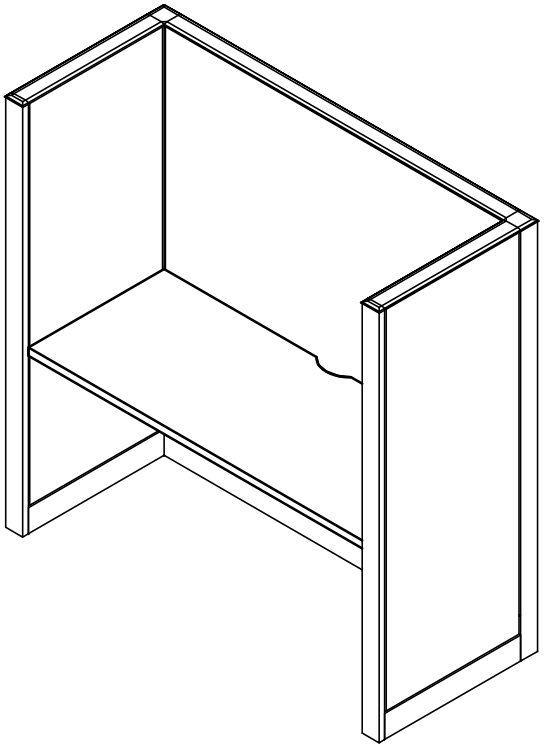

REF: Typical Isometric View of WS10

REF:

SCALE: N.T.S.

GouldEvans
©2003 Gould Evans Associates, L.C.
1000 South Main Street • Suite 100
Salt Lake City, Utah 84101
Voice 801.532.6100
Fax 801.532.6102
www.gouldevans.com
kansas city • lawrence • phoenix
salt lake city • san antonio • tampa

FAA / FSDO HILLSBORO

Interior Furnishing Specification

Drawn CG	Checked KM
Project no.	0903.1600
Date	06.28.04

WS-10.A